



40

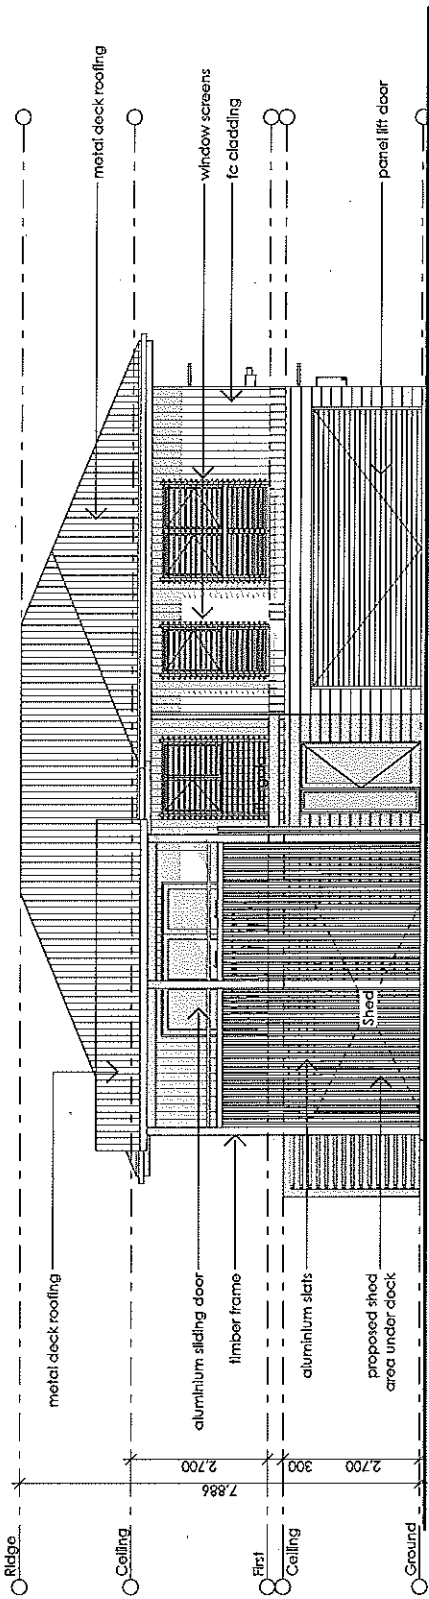

East Elevation
1:100

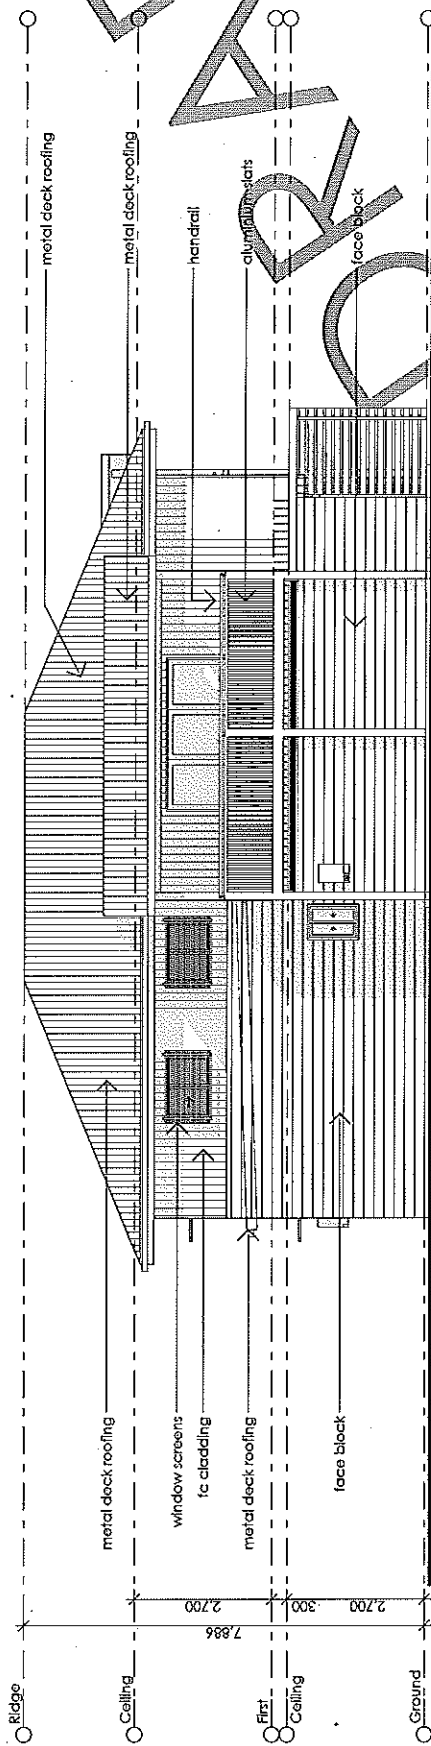

West Elevation
1:100



© DKO Architecture Pty Ltd
Except as allowed under copyright act, no part of this drawing may be
reproduced or otherwise dealt with without written permission of DKO
Architecture

Rev. Issue
C Draft Issue to Client
B Amendments
A Preliminary

Date
12/05/10
06/05/10
05/05/10

Architect
dko architecture (new south wales) pty ltd
C99/38-48 Macarthur St, Ultimo
Sydney, New South Wales, 2007, AUS
T +61 2 9286 2244 / F+61 2 9286 2264
www.dko.com.au / info@dko.com.au
ACN: 688 895 614

Client Details
DHA


Project
DHA Alkenvale
address
suburb
state
post code

Project Number
00000392

Drawing
Lot 4 - Type B
Drawing
East/West Elevations
Scale 1:100
Date 11/05/2010
300/06

C

41.

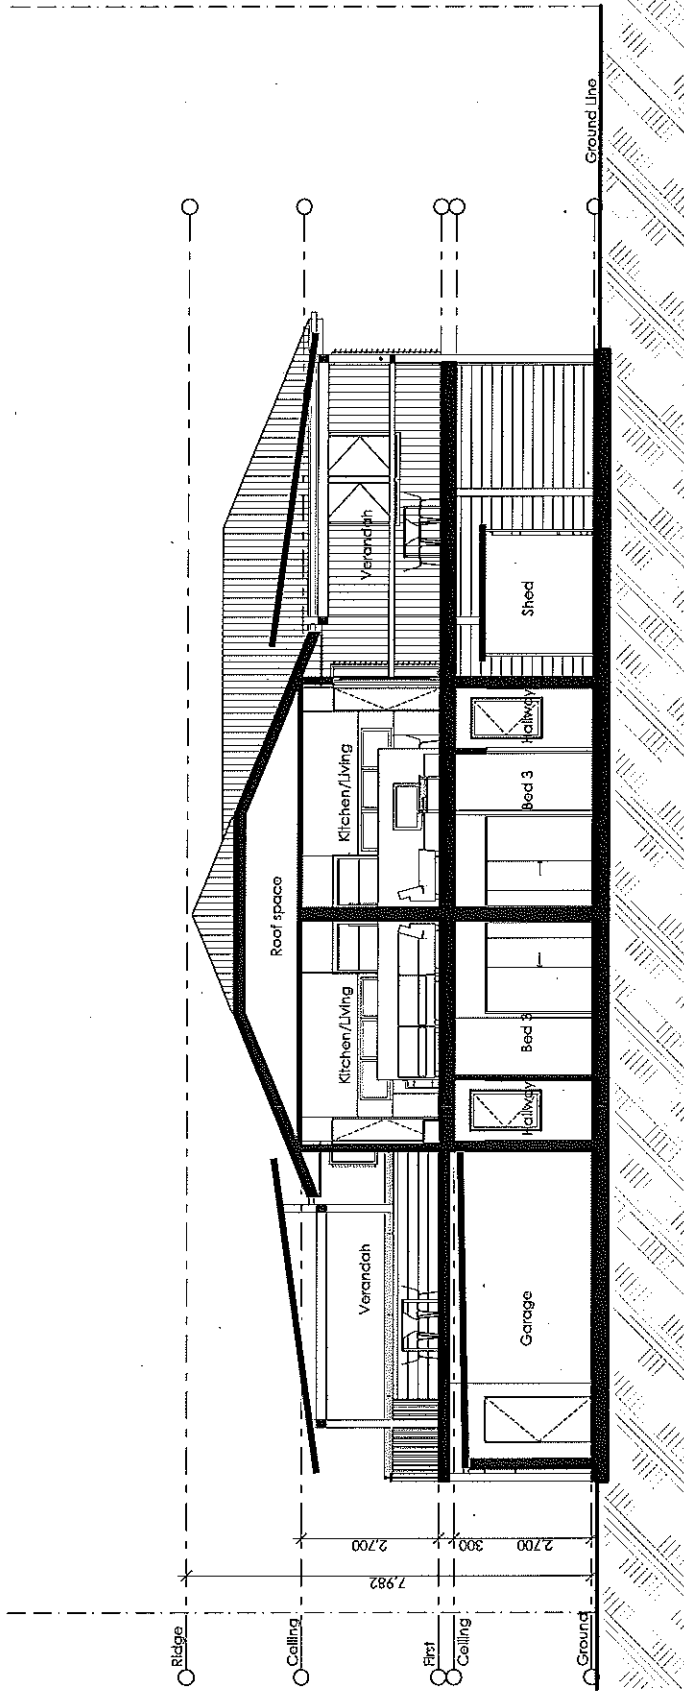

Section AA
1:100



© dko Architecture Pty Ltd
Except as allowed under copyright act, no part of this drawing may be
reproduced or transmitted in any form or by any means electronic or
mechanical, including photocopying, recording, or by any information
storage and retrieval system, without written permission of dko
Architecture.

Rev.	Issue	Date
C	Draft Issue to Client	12/05/10
B	Amendments	06/05/10
A	Preliminary	05/05/10

Architect
dko architecture (new south wales) pty ltd
C9/38-48 Macarthur St, Ultimo
Sydney, New South Wales, 2007, AUS
T +61 2 9280 2244 / F+61 2 9280 2264
www.dko.com.au / info@dko.com.au
ACN: 681 895 674

Client Details
DHA

Project
DHA Altkenvale
address
suburb
state
post code

Project Number
0000292

Drawing
Lot 4 - Type B
Section AA
Scale 1:100
Date 11/05/2010
300/07


C

42.

CHAMBERS STREET

DEVELOPMENT

KIMBALL STREET

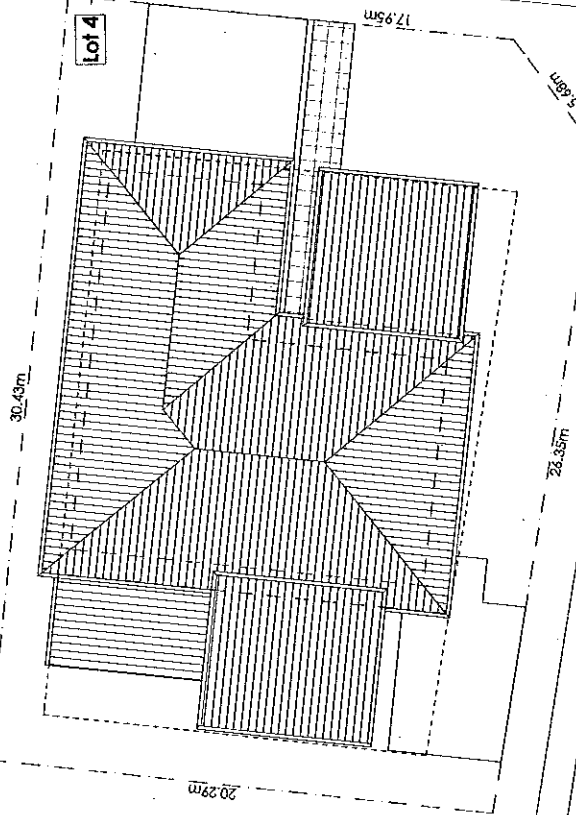

© dko architecture Pty Ltd
All rights reserved. No part of this drawing may be
reproduced or otherwise dealt with without written permission of dko
Architecture.

Rev.	Issue	Date
D	Draft Issue to Client	14/05/10
C	Draft Issue to Client	12/05/10
B	Amendments	06/05/10
A	Preliminary	05/05/10

Architect
dko architecture (new south wales) Pty Ltd
C/o 78-48 Macarthur St. Ultimo
Sydney, New South Wales, 2007, AUS
T +61 2 9280 2244 / F +61 2 9280 2254
www.dko.com.au / info@dko.com.au
ACN 088 895 014



Project
DHA Attenuate
address
suburb
state
post code

Project Number
00000092

Drawing
Lot 4 - Type B
Drawing
Site Plan
Scale
1:200
Date
14/05/2010
400/01

D

The floor plan shows a house with the following dimensions and areas:

- Overall width: 12.97
- Overall depth: 5.68m
- Garage width: 4.76
- Garage area: 34m²/34.2m²
- First floor area: 173.1m²
- Ground floor area: 155.5m²

The house is divided into several rooms, including a large living area, a kitchen, a dining area, a bedroom, a bathroom, and a garage. The layout is shown with solid lines for walls and dashed lines for openings or boundaries.



Ground	155.5m ²
First	173.1m ²
Garage	36m ² /36.2m ²
Total (not incl garage)	328.9m ²

Drawing
Lot 4 - Type B
Drawing
Ground Floor Plan
Scale 1:100
Date 14/05/2010
400/02

Architect
dtko architecture (new south wales) Pty Ltd
5/30-32 The Arcade
Sydney, New South Wales, 2007, AUS
T +61 2 9280 2244 / F+61 2 9280 2254
www.dtko.com.au / info@dtko.com.au

Client Details
DHA

Project
DHA Attleborough

address
suburb
zone
size
port code

Project Number
00050292




ACQ 088 995 014

Rev.	Issue	Date
D	Draft Issue to Client	14/05/10
C	Draft Issue to Client	12/05/10
B	Amendments	06/05/10
A	Preliminary	05/05/10

© dKO Architecture Pty Ltd
Except as allowed under copyright act, no part of this drawing may be reproduced or otherwise dealt with without written permission of dKO Architecture.



44.

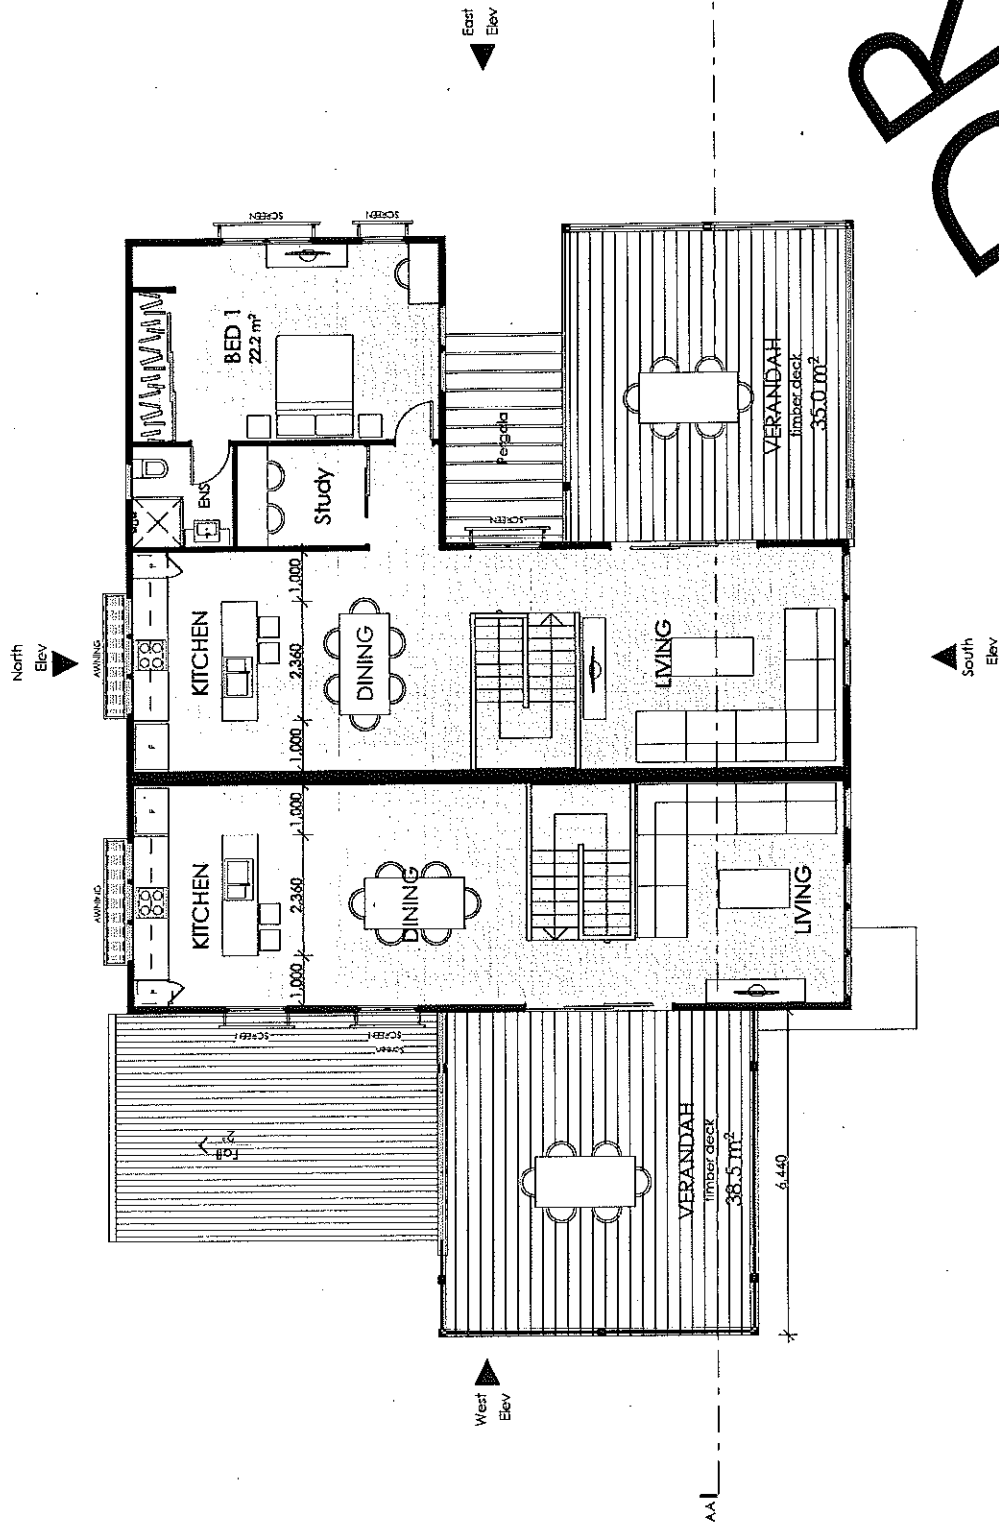

DRAFT

Drawing
Lot 4 - Type B
Dwelling
First Floor Plan
Scale 1:100
Date 14/05/2010
400/03

Project Number
0000292

Project
DHA Alkennels
address
suburb
state
post code

Client Details
DHA

Architect
dko architecture (new south wales) Pty Ltd
C/19/38-48 Macarthur St, Ultimo
Sydney, New South Wales, 2007, AUS
T +61 2 9280 2244 / F+61 2 9280 2254
www.dko.com.au / info@dko.com.au
ACH 088 B95 014

14/05/10
12/05/10
06/05/10
05/05/10
Date


Draft Issue to Client
Draft Issue to Client
Amendments
Preliminary
Issue

D
C
B
A
Rev.

© dko architecture Pty Ltd
All rights reserved. No part of this drawing may be
reproduced or otherwise dealt with without written permission of dko
Architecture.

dko

45.

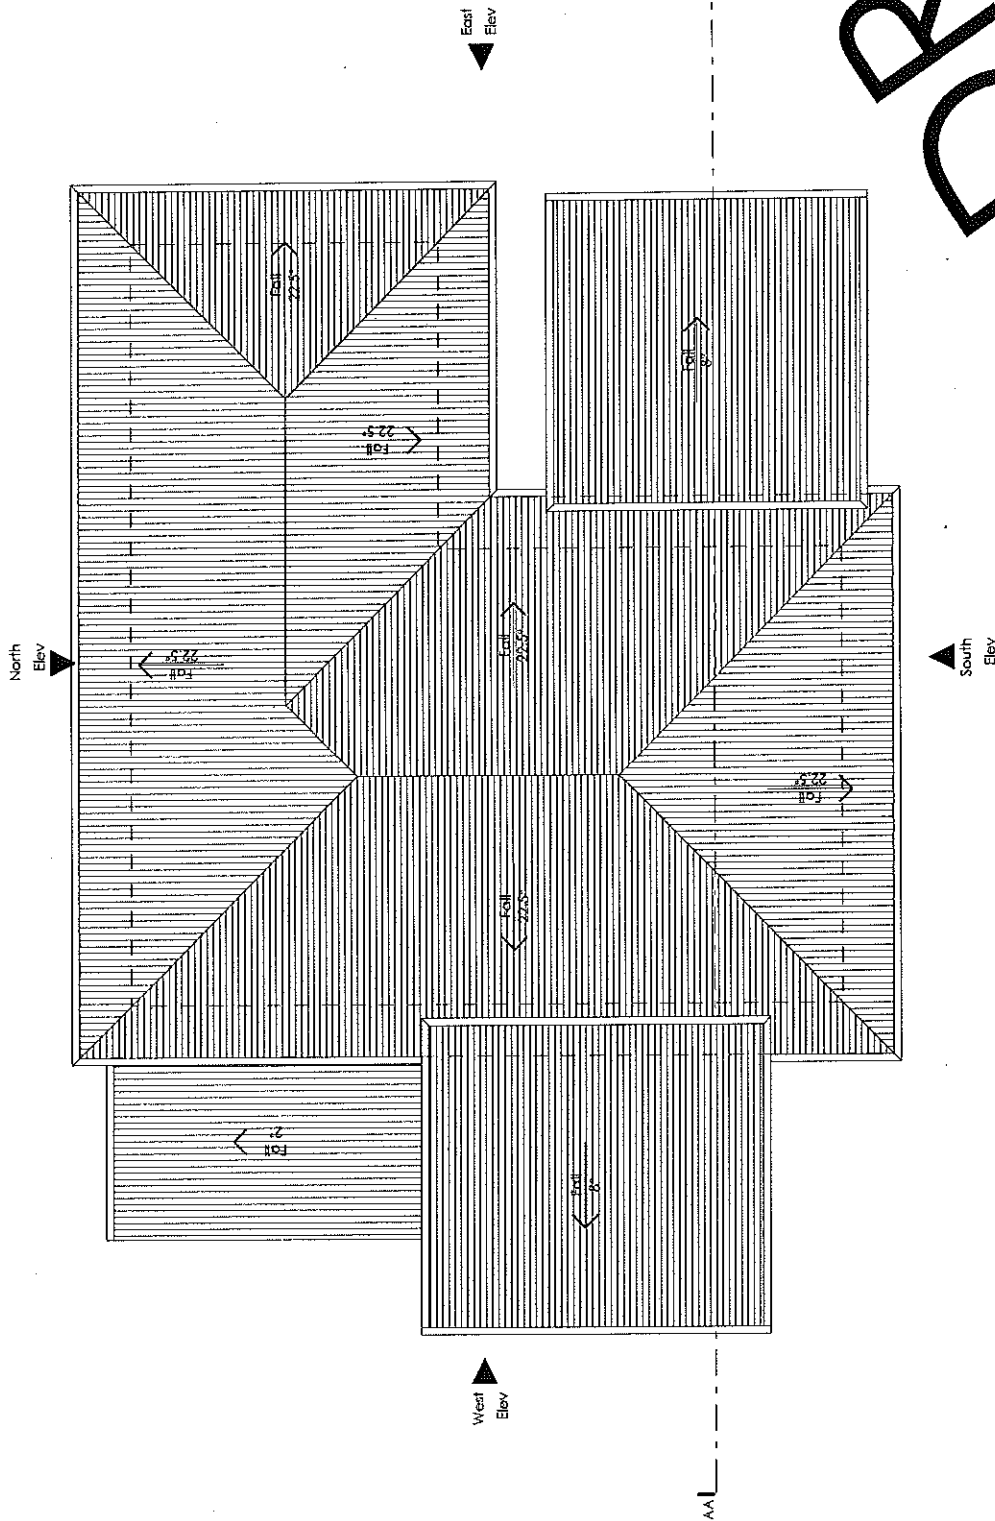

dco

© dco architecture Pty Ltd
All rights reserved. No part of this drawing may be
reproduced or otherwise used without written permission of dco
Architecture.

Rev.	Issue	Date
D	Draft Issue to Client	14/05/10
C	Draft Issue to Client	12/05/10
B	Amendments	06/05/10
A	Preliminary	05/05/10

Architect
dco architecture (new south wales) Pty Ltd
C/o 78-48 Macarthur St. Ultimo
Sydney, New South Wales, 2007, AUS
T +61 2 9280 2244 / F +61 2 9280 2264
www.dco.com.au / info@dco.com.au
ACN 088 895 014

Client Details
DHA


Project
DHA Alkenale
address
suburb
state
post code

Project Number
00000000


Drawing
Lot 4 - Type B
Roof Plan
Scale 1:100
Date 14/05/2010
400/04

D

46.

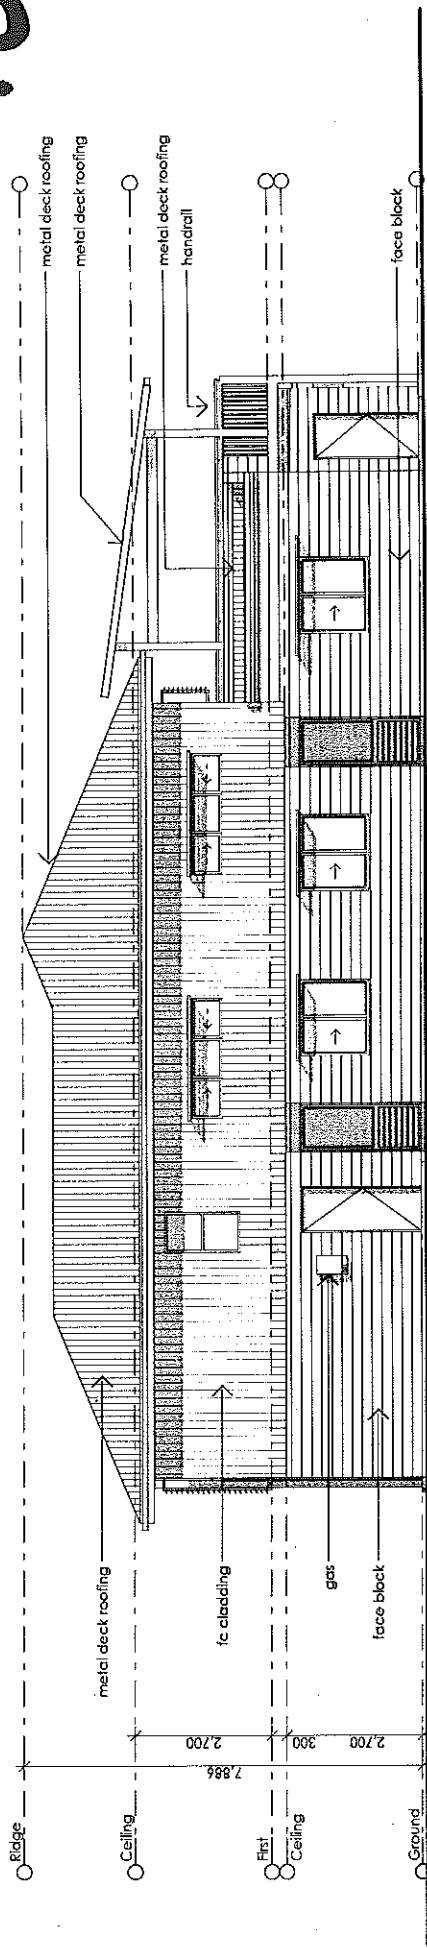

North Elevation
1:100

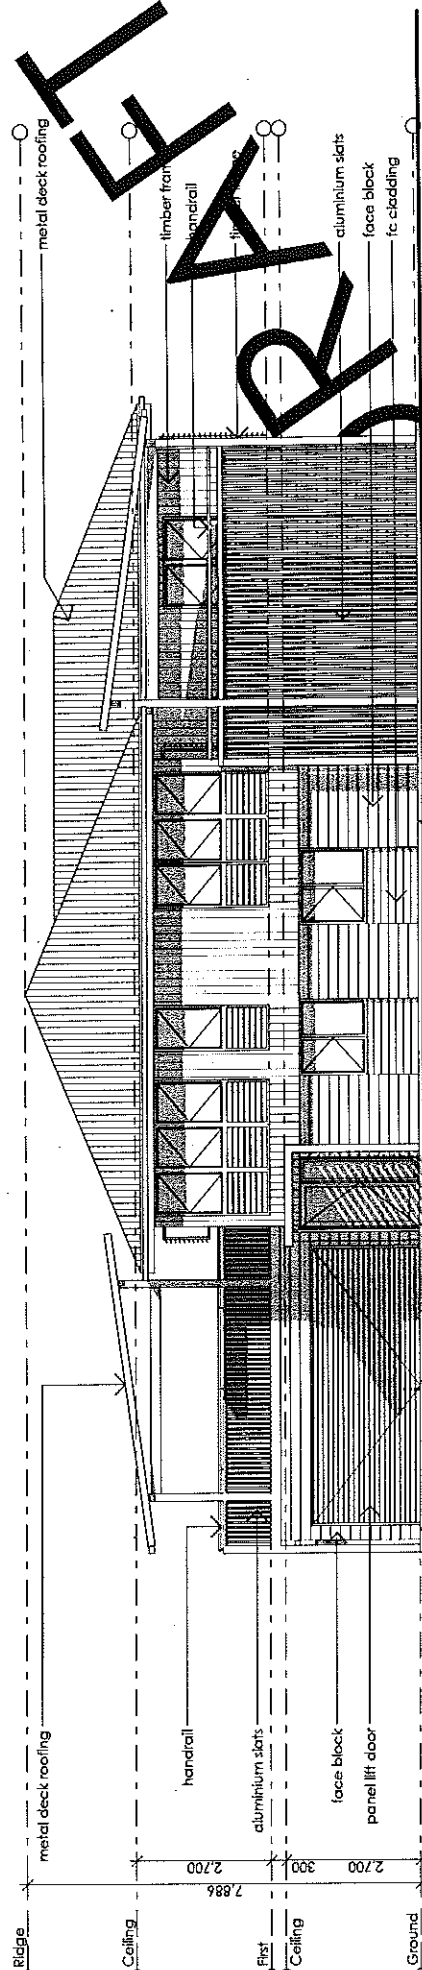

South Elevation
1:100

dko

dko Architecture Pty Ltd
Architects
14/05/10
12/05/10
06/05/10
05/05/10

Rev. Issue
D Draft Issue to Client
C Draft Issue to Client
B Amendments
A Preliminary

Date
14/05/10
12/05/10
06/05/10
05/05/10

Architect
dko architecture (new south wales) Pty Ltd
C9/38-48 Macarthur St, Ultimo
Sydney, New South Wales, 2007, AUS
T +61 2 9280 2244 / F +61 2 9280 2264
www.dko.com.au / info@dko.com.au
ACN: 088 895 014

Client Details

DHA
address
suburb
state
post code

Project
DHA Allotments



Project Number
00000002

Lot 4 - Type B

North/South Elevations
Drawing
Scale 1:100
Date 14/05/2010
400/05

D

47.

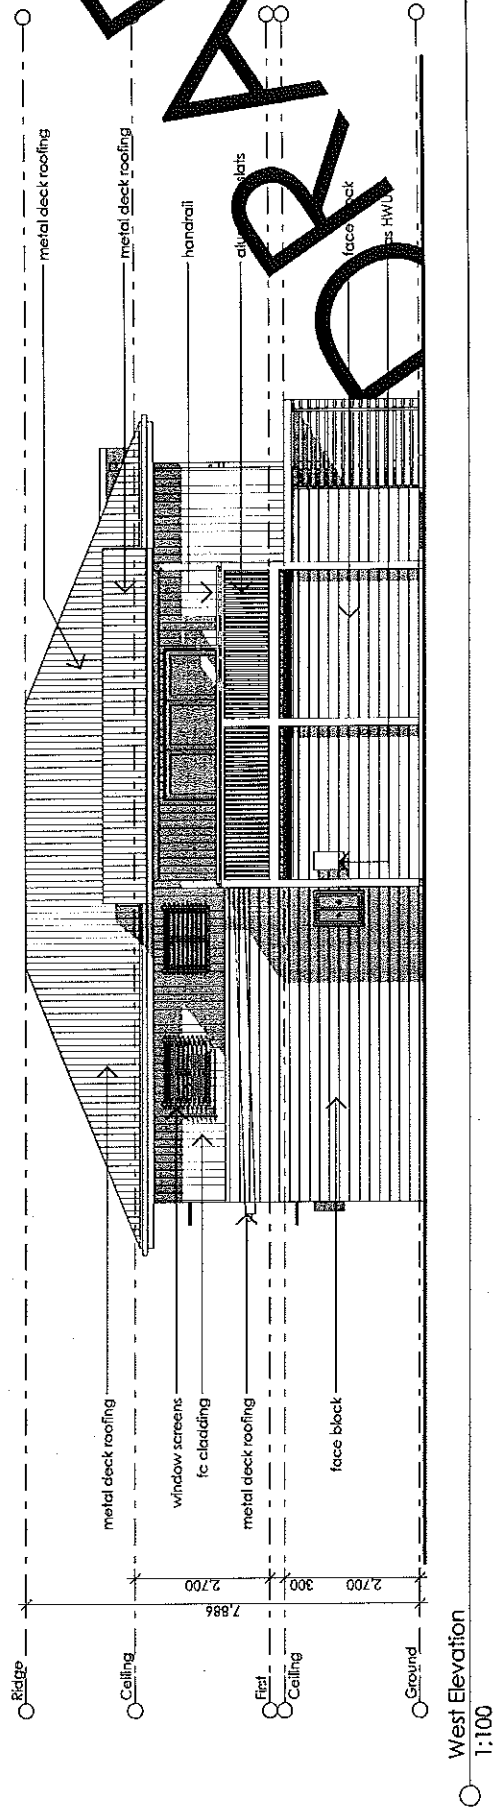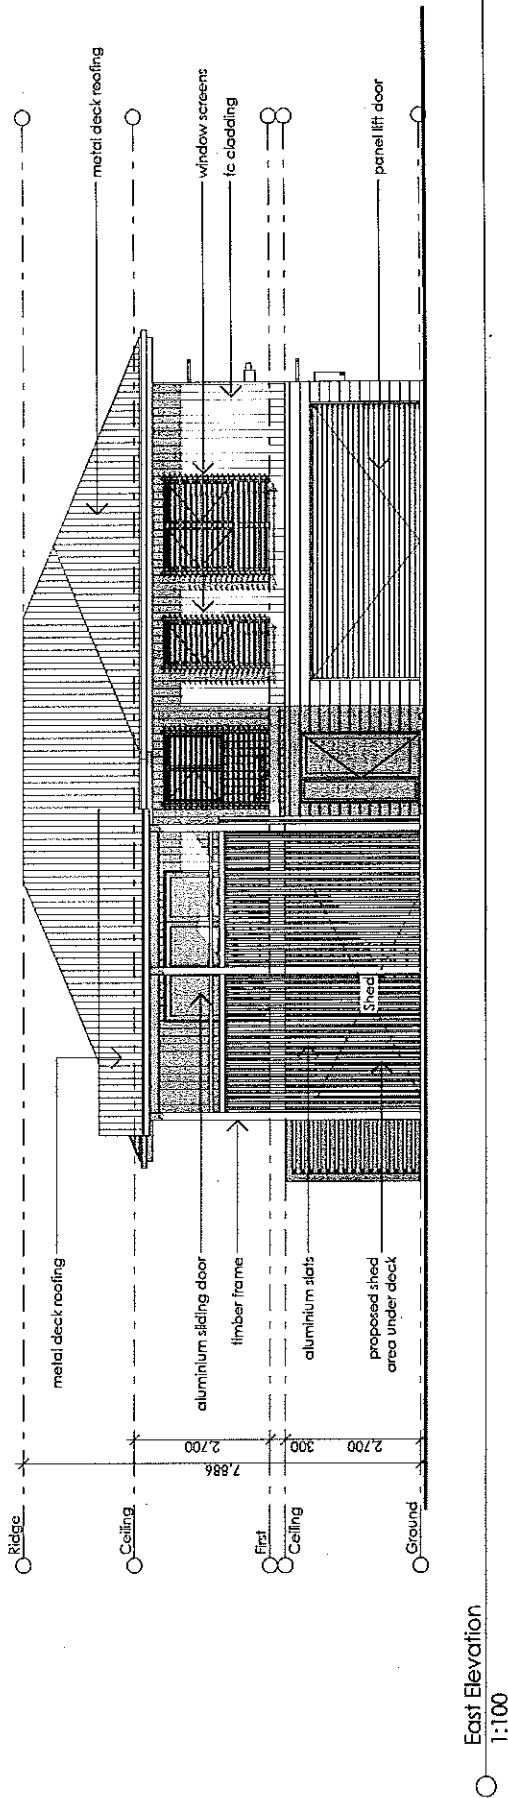


© dko architecture Pty Ltd
No part of this drawing may be
reproduced or otherwise dealt with without written permission of dko
Architecture.

Rev.	Issue	Date
D	Draft Issue to Client	14/05/10
C	Draft Issue to Client	12/05/10
B	Amendments	06/05/10
A	Preliminary	05/05/10

Architect	dko architecture (new south wales) Pty Ltd C/9/38-48 Macarthur St. Ultimo Sydney, New South Wales, 2007, AUS T+61 2 9280 2244 / F+61 2 9280 2264 www.dko.com.au / info@dko.com.au ACN: 088 895 014	Client Details	DHA	Project	DHA Altonvale address suburb state post code	Project Number	00002922	Drawing	Lot 4 - Type B East/West Elevations	Scale	1:100	Date	14/05/2010	400/06
-----------	--	----------------	-----	---------	--	----------------	----------	---------	--	-------	-------	------	------------	--------

48.

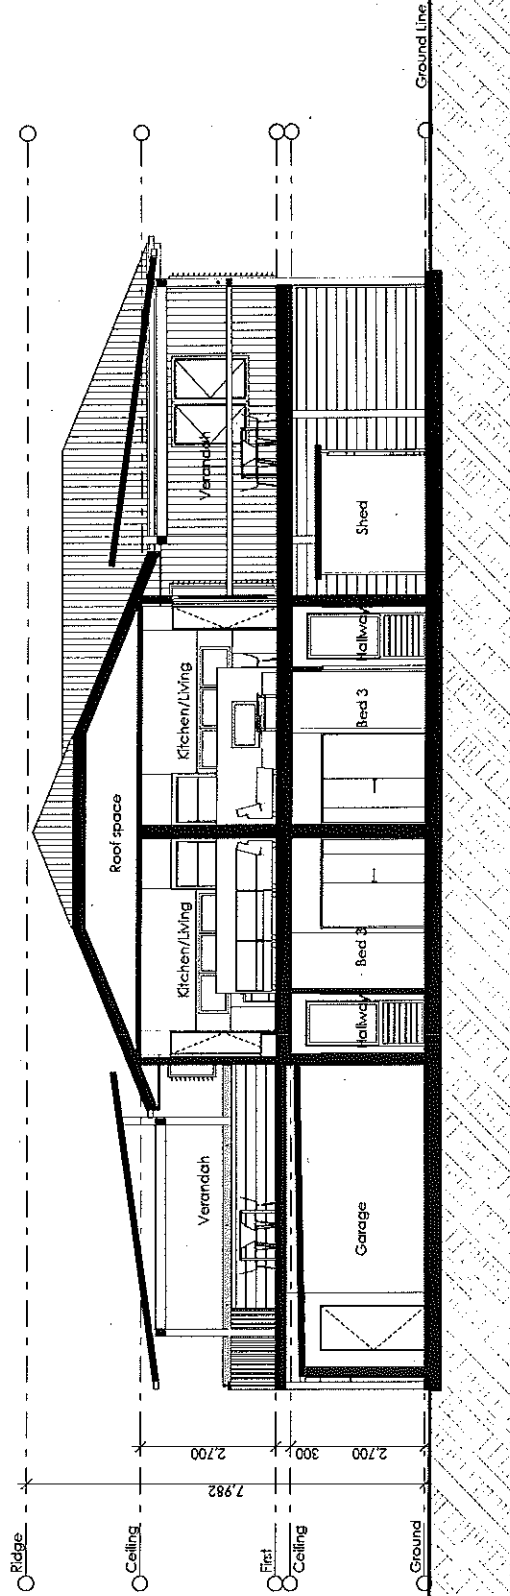

Section AA
1:100

DRAFT



© dko Architecture Pty Ltd
Except as allowed under copyright act, no part of this drawing may be reproduced or otherwise dealt with without written permission of dko Architecture.

Rev.	Issue	Date
D	Draft Issue to Client	14/05/10
C	Draft Issue to Client	12/05/10
B	Amendments	06/05/10
A	Preliminary	05/05/10

Architect
dko architecture (new south wales) Pty Ltd
C19/38-48 Macarthur St, Ultimo
Sydney, New South Wales, 2007, AU.S
T +61 2 9280 2244 / F-61 2 9280 2264
www.dko.com.au / info@dko.com.au
ACN: 688 895 014

Client Details
DHA
Project
DHA Altkemalis
address
suburb
state
post code

Project Number
00010292

Drawing
Lot 4 - Type B
Drawing
Section AA
Scale 1:100
Date 14/05/2010
400/07

D

49.

CHAMBERS STREET

Lot 4

Lot 5

17.95m

15.46m

29.83m

22.78m

29.37m

19.79m

5.68m

6.51m

25.49m

23.71m

PROPOSED



© dko architecture Pty Ltd
All rights reserved. No part of this drawing may be reproduced or otherwise transmitted without written permission of dko Architecture.

C Draft Issue to Client
B Amendments
A Preliminary
Rev. Issue

12/05/10
06/05/10
05/05/10
Date

Architect
dko Architecture (new south wales) Pty Ltd
C19/28-28 Macarthur St Ultimo
Sydney, New South Wales, 2007, AUS
T +61 2 9280 2244 / F+61 2 9280 2264
www.dko.com.au / info@dko.com.au
ACN: 088 895 014

Client Details
DKA

Project
DKA Alternete
address
suburb
state
post code

Project Number
0000292


Drawing
Lot 5 - Type A (m)

Site Plan
Scale 1:200
Date 11/05/2010
400/01



C

50.

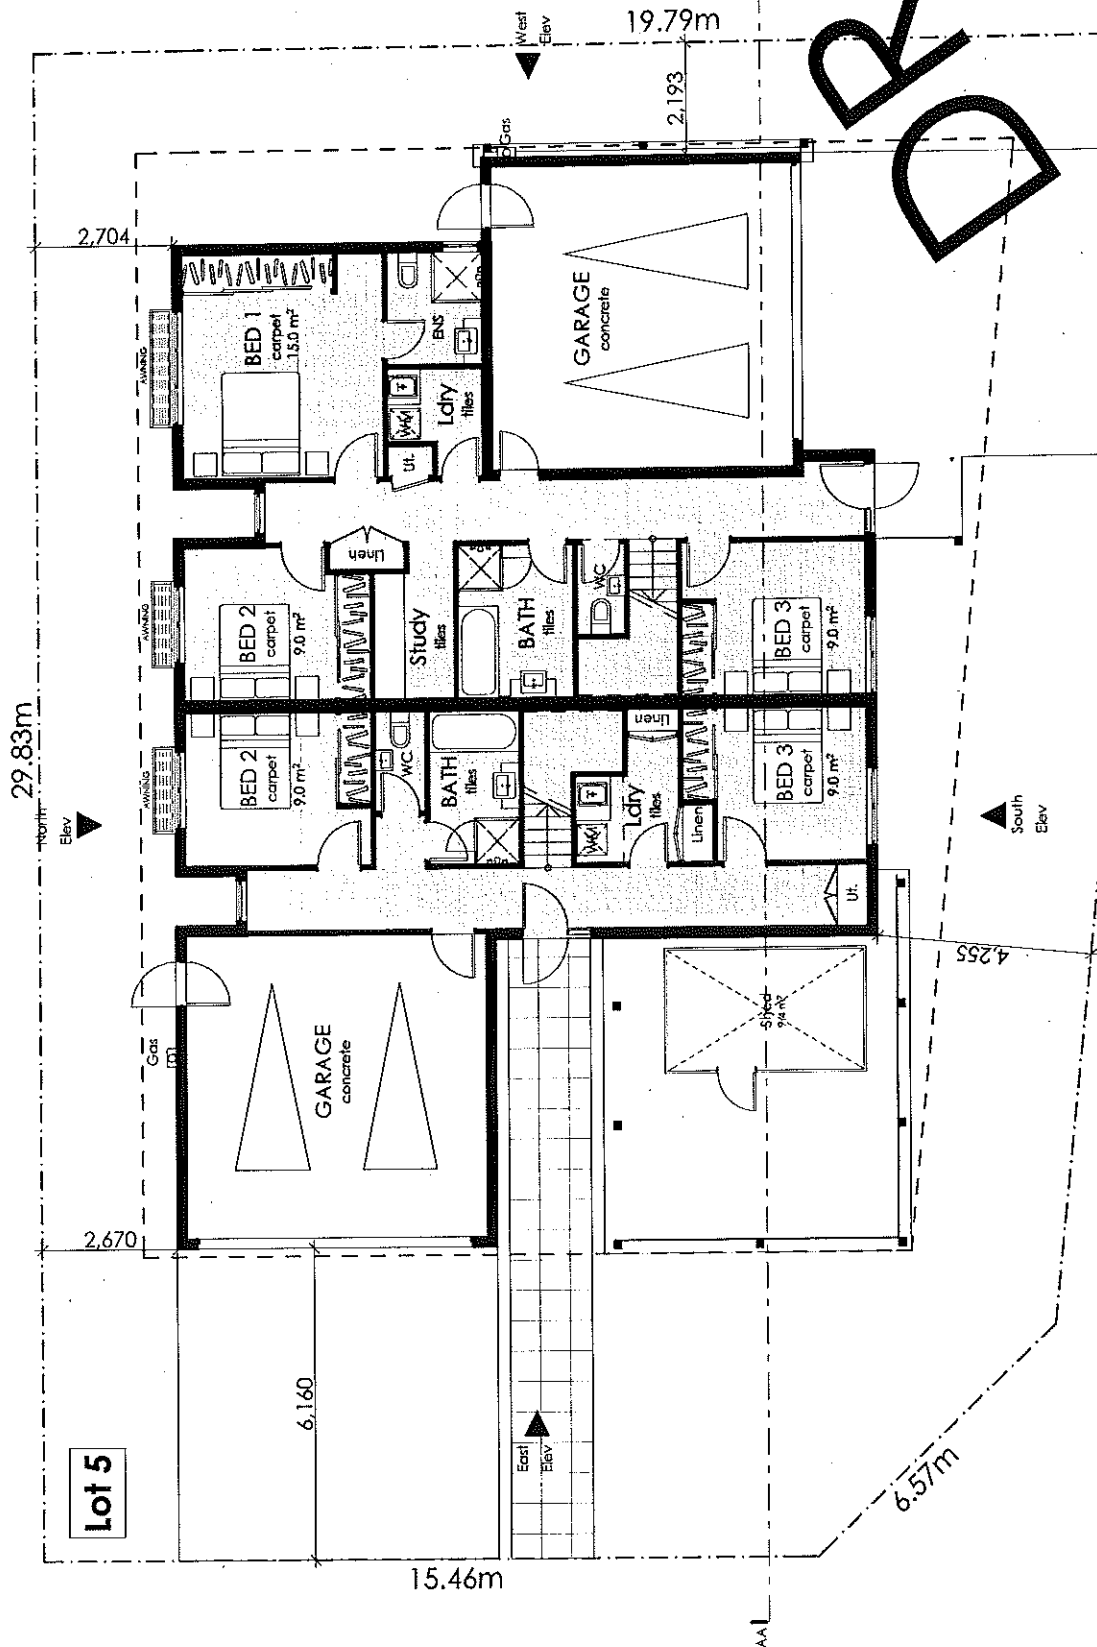

Areas

Ground	155.5m ²
First	173.1m ²
Garage	36m ² / 34.2m ²
Total (incl. pool concept)	328.9m ²

Lot 5 - Type A (m)
 Drawing
 Project Number
 00000000
 Ground Floor Plan
 Scale 1:100
 Date 11/05/2010
400/02

Project
 Project Number
 00000000
Client Details
 DHA Attkennelle
 address
 suburb
 state
 post code


Architect
 dko architecture (new south wales) Pty Ltd
 50/51 Stirling Street, St. Ultimo
 Sydney, New South Wales, 2007, AUS
 T +61 2 9280 2244 / F +61 2 9280 2264
www.dko.com.au / info@dko.com.au
 A/CN 888 995 014

Date
 12/05/10
 06/05/10
 05/05/10
Rev.
 C Draft Issue to Client
 B Amendments
 A Preliminary
 Issue

© dko Architecture Pty Ltd
 Except as allowed under copyright act, no part of this drawing may be
 reproduced, stored in a retrieval system, or otherwise used without written permission of dko
 Architecture.



51

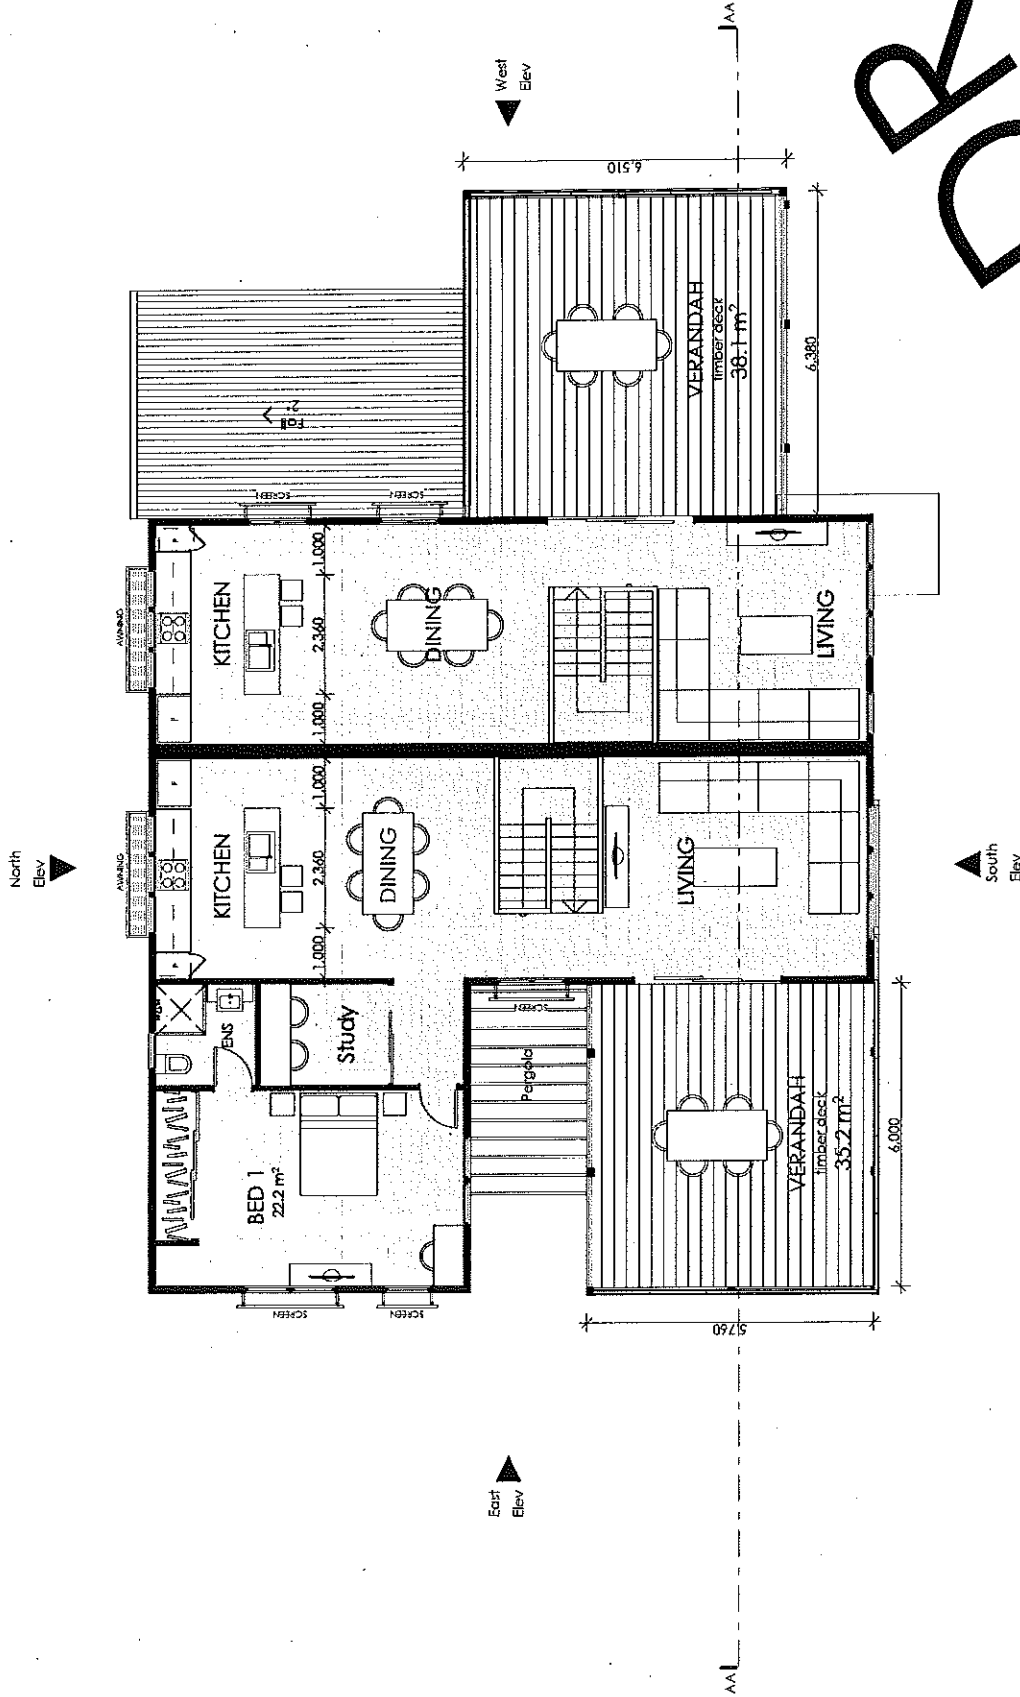

DRAFT

dko Architecture Pty Ltd
Except as allowed under copyright act, no part of this drawing may be reproduced or otherwise dealt with without written permission of dko Architecture.

Lot 5 - Type A (m)
First Floor Plan
 Drawing
 Scale 1:100
 Date 11/05/2010
400/03

Project
DHA Altkanrale
 address
 suburb
 state
 postcode

Project Number
00010293

Architect
dko architecture (new south wales) pty ltd
 C99/38-48 Macarthur St, Ultimo
 Sydney, New South Wales, 2007, AUS
 T +61 2 9280 2244 / F +61 2 9280 2264
www.dko.com.au / info@dko.com.au
 ACN: 888 895 014

Client Details
DHA

Draft Issue to Client
 Amendments
 Preliminary
Rev. Issue

Date
 12/05/10
 06/05/10
 03/05/10


52.

North
Elev

East
Elev

West
Elev

South
Elev

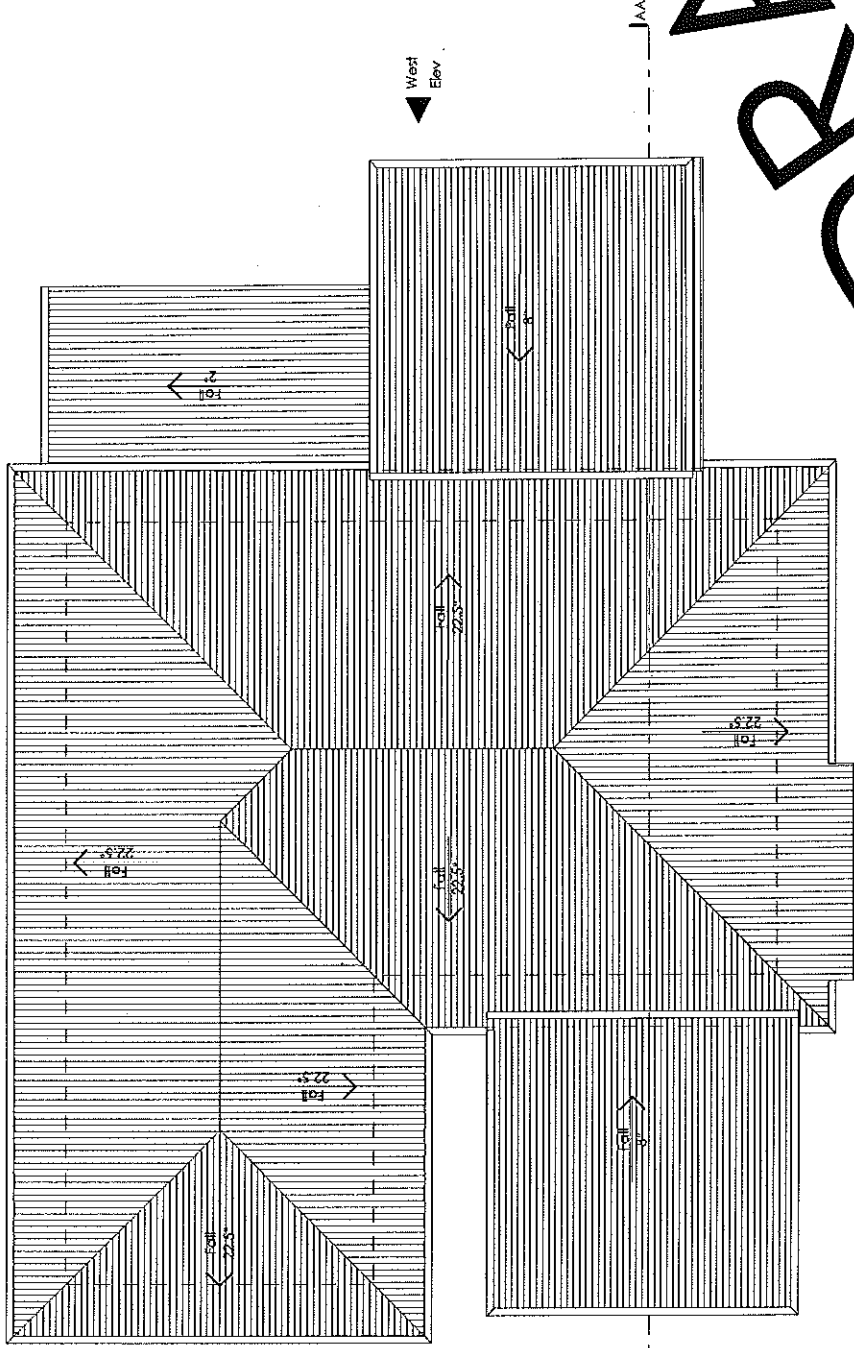

DRAFT

© dko architecture Pty Ltd
Except as allowed under copyright act, no part of this drawing may be
reproduced or otherwise dealt with without written permission of dko
Architecture.



Rev.	Issue	Date
C	Draft issue to Client	12/05/10
B	Amendments	06/05/10
A	Preliminary	05/05/10

Architect
dco architecture (new south wales) Pty Ltd
C99/38-48 Macarthur St, Ultimo
Sydney, New South Wales, 2007, AUS
T +61 2 9280 2244 / F+61 2 9280 2264
www.dco.com.au / info@dco.com.au
ACN: 888 895 914




Project
DHA Altkennale
address
suburb
state
postcode

Project Number
00010292


Drawing
Lot 5 - Type A (m)
Drawing
Roof Plan
Scale 1:100
Date 11/05/2010
400/04

C

53.

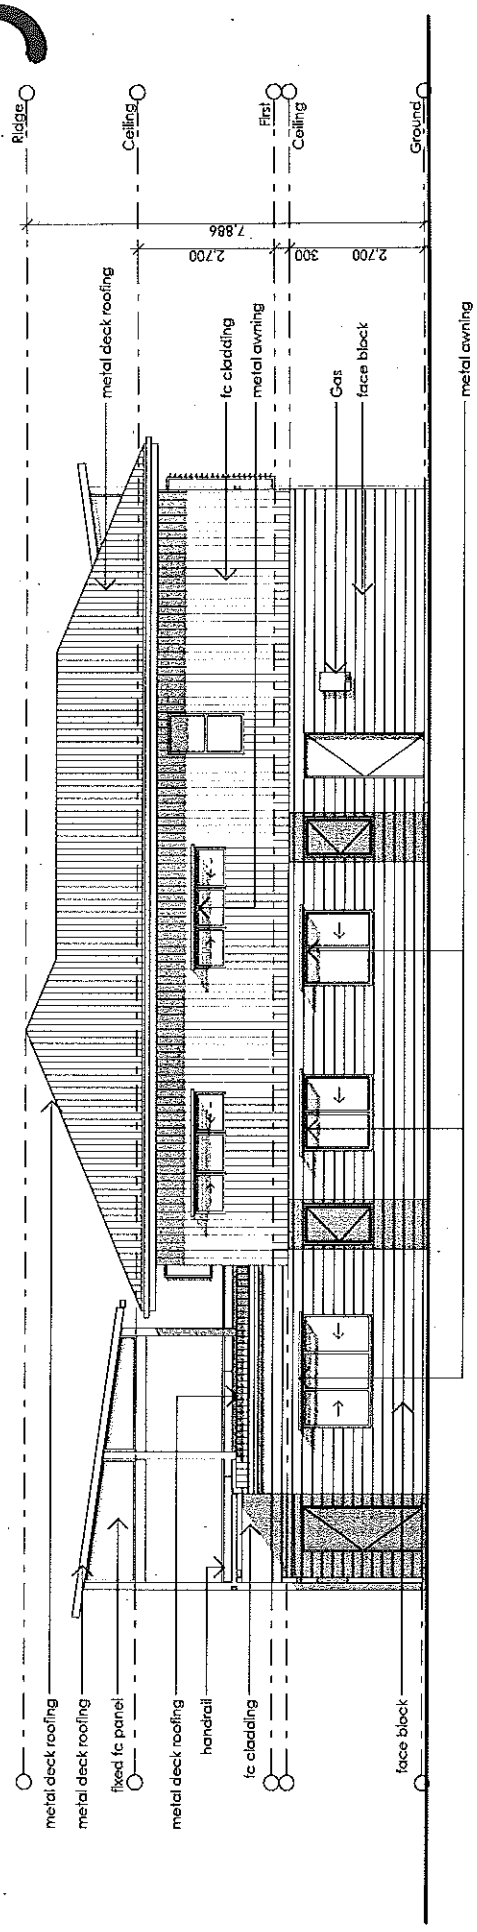

North Elevation
1:100

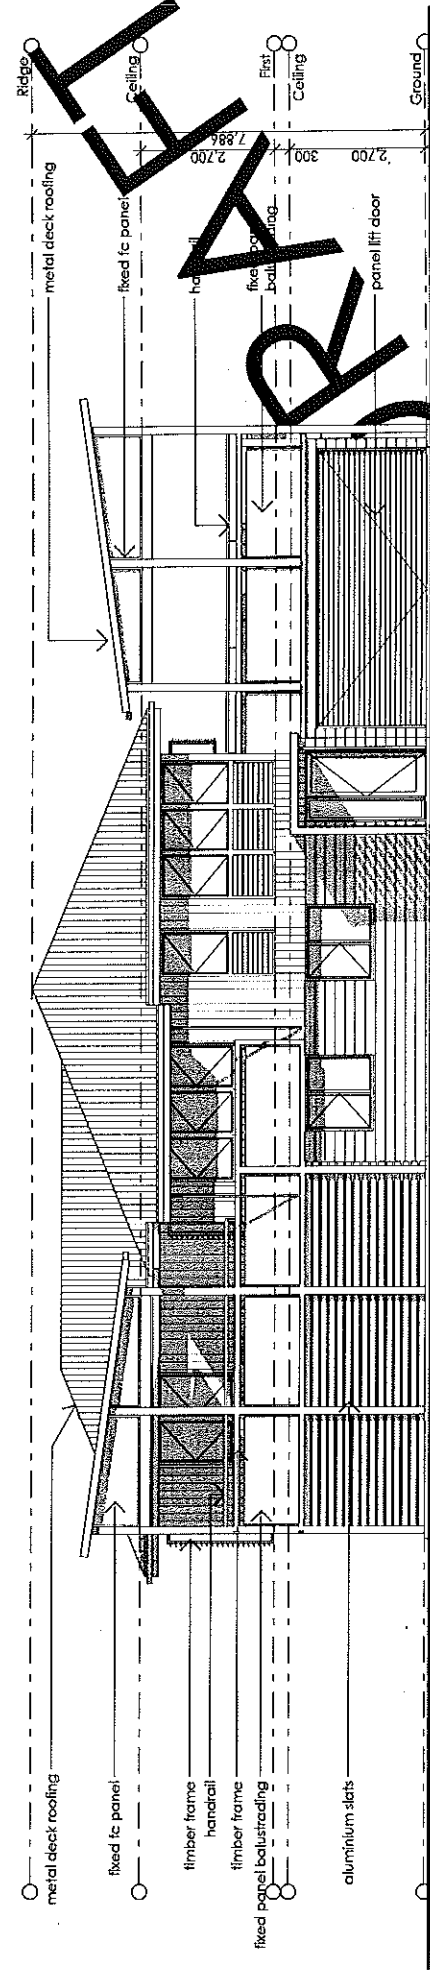

South Elevation
1:100

Lot 5 - Type A (m)

North/South Elevations

Scale 1:100

Date 11/06/2010

400/05

Project DHA Altkennels

Client Details DHA

Architect dko architecture (new south wales) pty ltd
C/19/39-48 Macarthur St Ultimo, NSW
Sydney, New South Wales, 2007, AUS
T +61 2 9280 2244 / F+61 2 9280 2264
www.dko.com.au / info@dko.com.au
ACN 088 895 814

Project Number 00002092


Drawing North/South Elevations

Revision

Rev.	Date	Issue
C	12/05/10	Draft Issue to Client
B	06/05/10	Amendments
A	05/05/10	Preliminary

© dko architecture Pty Ltd
Except as allowed under copyright act, no part of this drawing may be reproduced or otherwise dealt with without written permission of dko Architecture.

55.

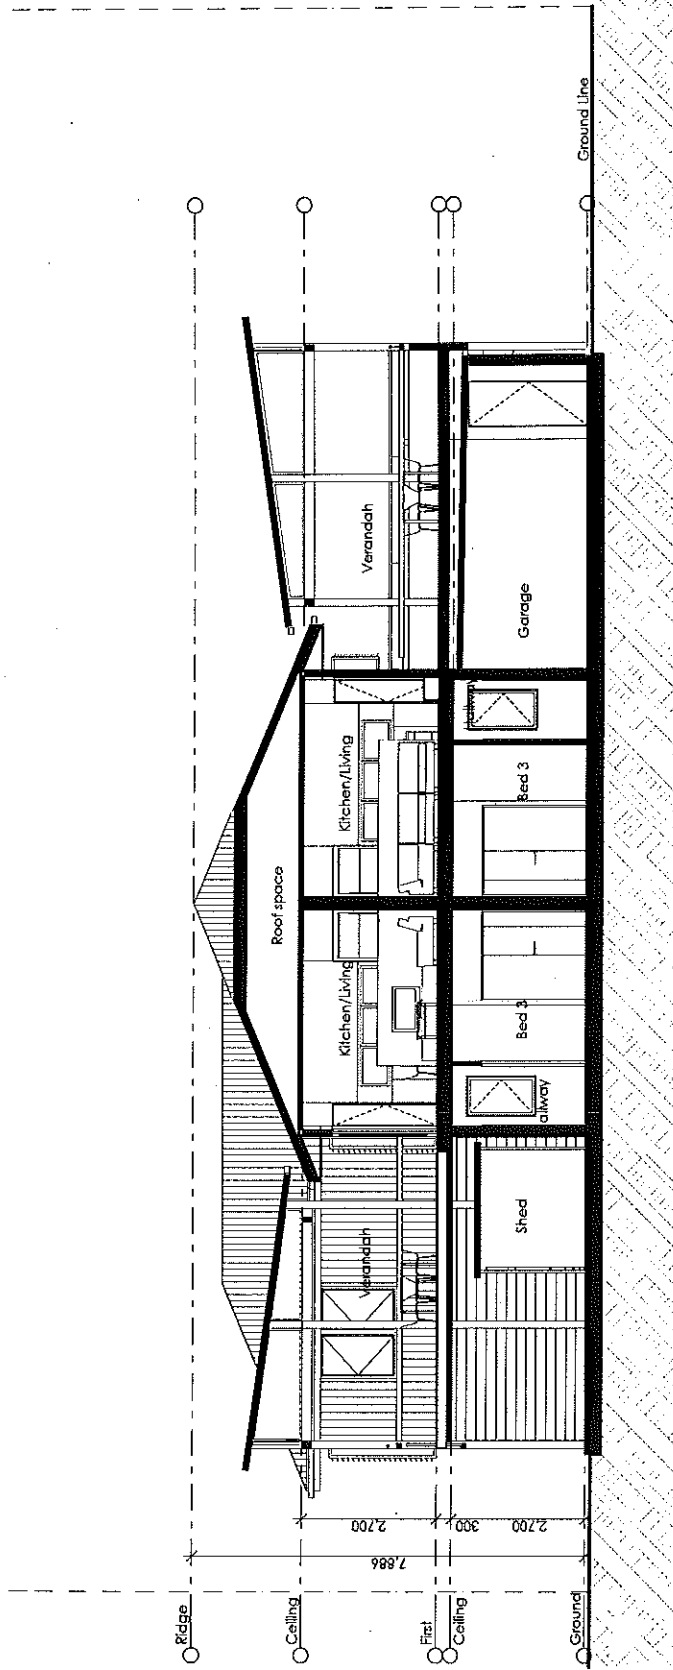

Section AA
1:100

DRAFT



dko Architecture Pty Ltd
Except as allowed under copyright act, no part of this drawing may be
reproduced or otherwise dealt with without written permission of dko
Architects.

Rev.	Issue
C	Draft Issue to Client
B	Amendments
A	Preliminary

12/05/10
06/05/10
05/05/10
Date

Applied
dko Architecture (new south wales) pty ltd
C19/38-48 Macarthur St Ultimo, AUS
Sydney, New South Wales, 2007
T +61 2 9280 2244 / F +61 2 9280 2264
www.dko.com.au / info@dko.com.au
ACN 889 895 024

Client Details
DKA


Project
DKA Altkemals
address
suburb
state
post code

Project Number
0000000000

Drawing
Lot 5 - Type A (m)
Drawing
Section AA
Scale 1:100
Date 11/05/2010
400/07

C

CHAMBERS STRE

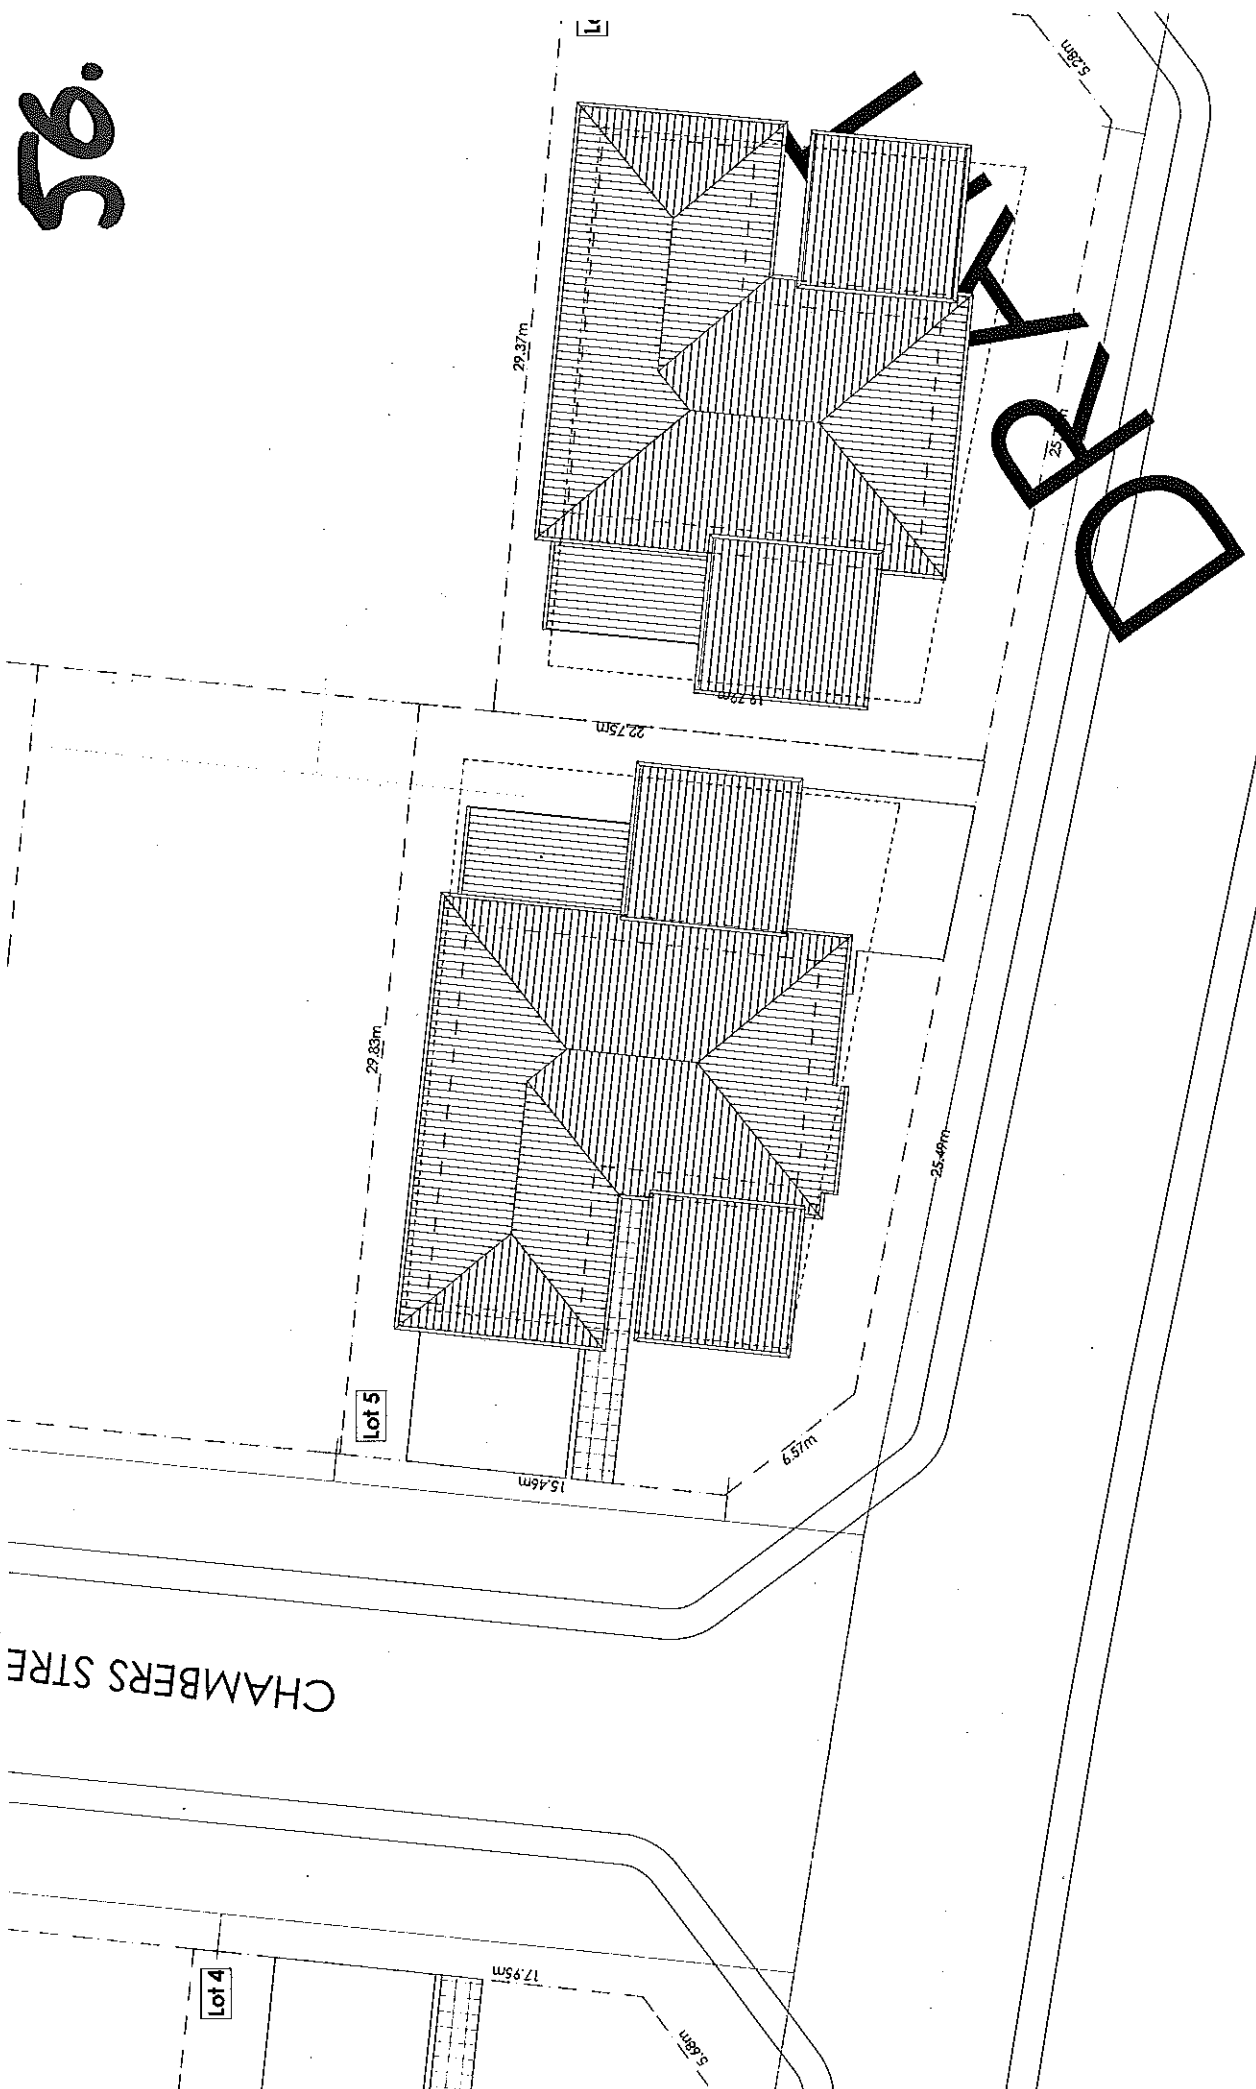

56.



© dko Architecture Pty Ltd
All rights reserved. No part of this drawing may be
reproduced or otherwise used without written permission of dko
Architecture.

Rev.	Issue	Date
D	Draft Issue to Client	14/05/10
C	Draft Issue to Client	12/05/10
B	Amendments	06/05/10
A	Preliminary	05/05/10

Architect
dko Architecture (new south wales) pty ltd
C19/38-18 Macarthur St, Ultimo, NSW
Sydney, New South Wales, 2007, AUS
T +61 2 9280 2244 / F+61 2 9280 2264
www.dko.com.au / info@dko.com.au
ACN 088 895 044




Project
DHA Altkamvale
address
suburb
scale
post code

Project Number
00010292

Drawing
Site Plan
Scale 1:300
Date 14/05/2010
500/01

Lot 5 - Type A (m)

57.

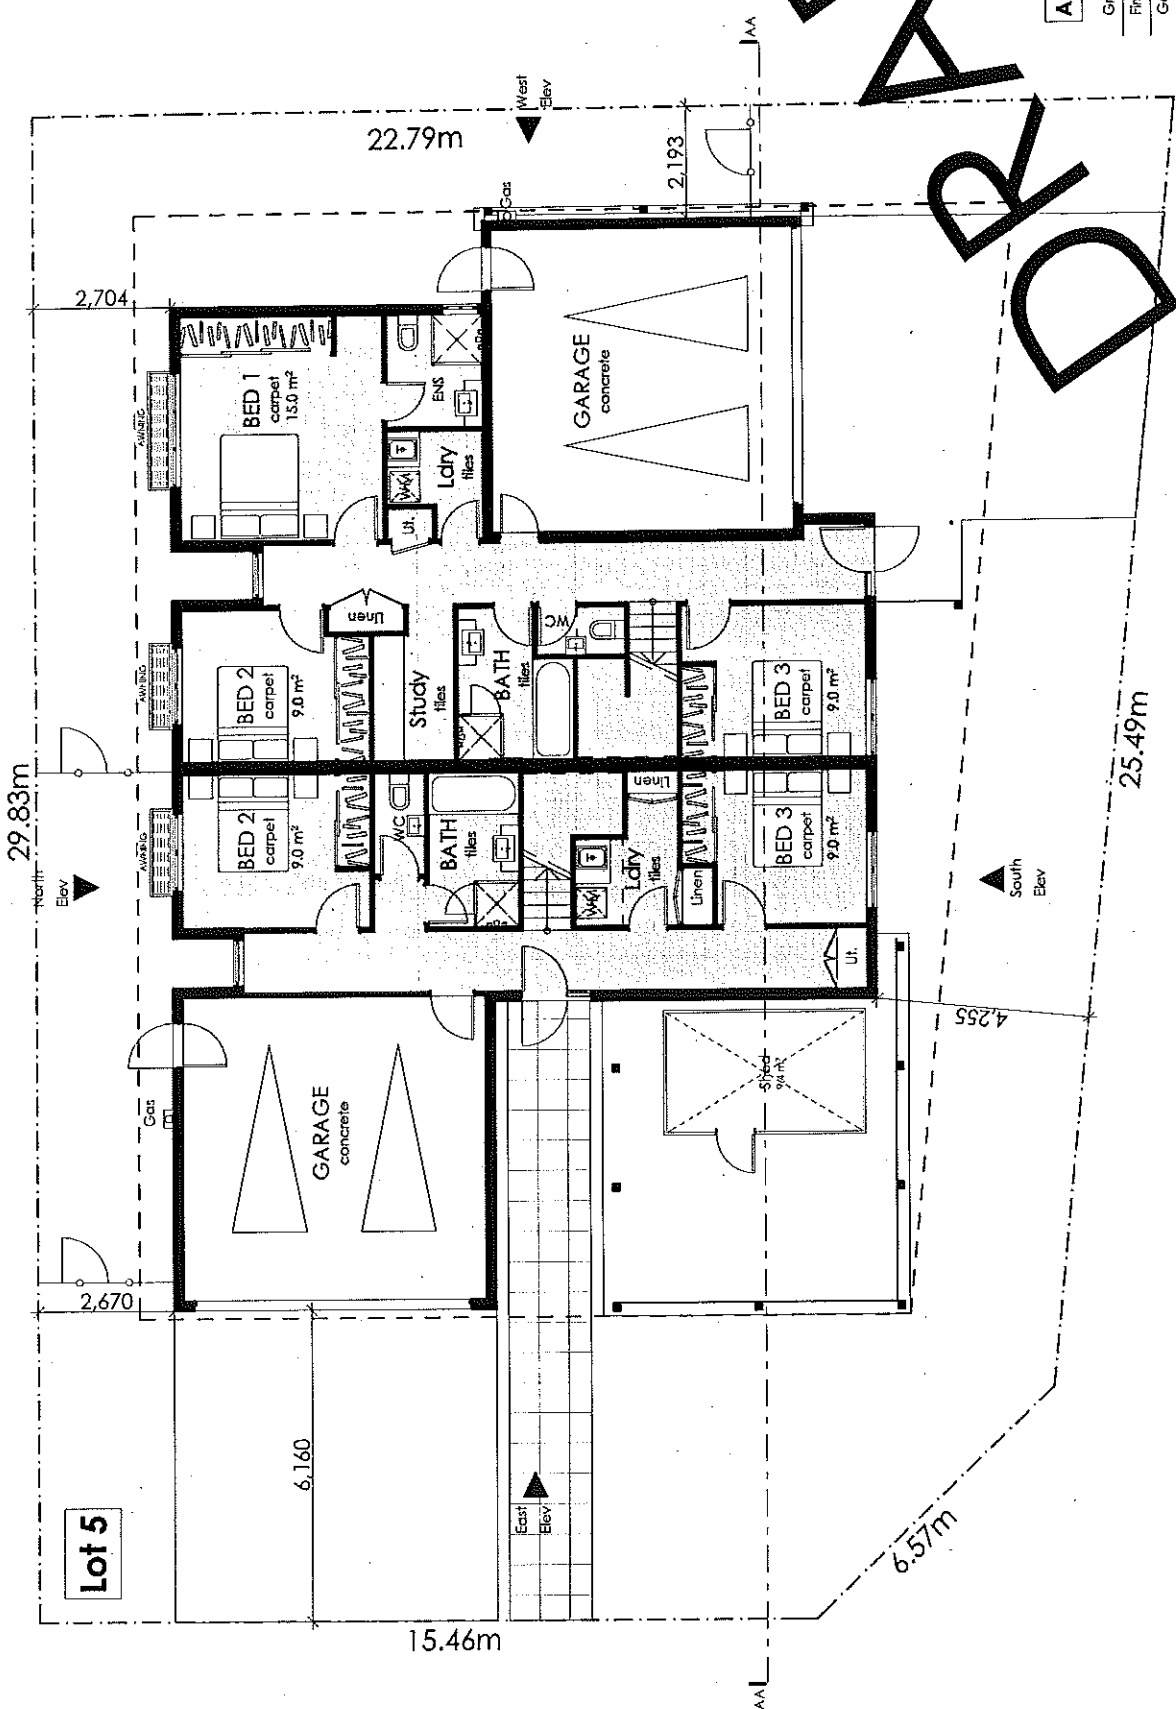

Areas

Ground	155.5m²
First	173.1m²
Garage	36m²/36.2m²
Total (incl pool area)	328.9m²

Lot 5 - Type A (m)
Ground Floor Plan
 Scale 1:100
 Date 14/05/2010
500/02

Architect
 dko architecture (new south wales) Pty Ltd
 8/18 Macmillan St, Ultimo
 Sydney, New South Wales, 2007, AU
 T +61 2 9280 2244 / F +61 2 9280 2264
www.dko.com.au / info@dko.com.au
 ACH 088 895 014

Client Details
 DHA

Project
 DHA Attorneys
 address
 suburb
 state
 post code

Project Number
 00000292


Drawing
 Lot 5 - Type A (m)
 Ground Floor Plan
 Scale 1:100
 Date 14/05/2010
500/02

Date	Issue
14/05/10	Draft Issue to Client
12/05/10	Draft Issue to Client
06/05/10	Amendments
05/05/10	Preliminary

© dko architecture Pty Ltd
 All rights reserved. No part of this drawing may be
 reproduced or transmitted in any form or by any means
 electronic or mechanical, including photocopying and
 recording, or by any information storage or retrieval
 system, without written permission of dko
 Architecture.



58.

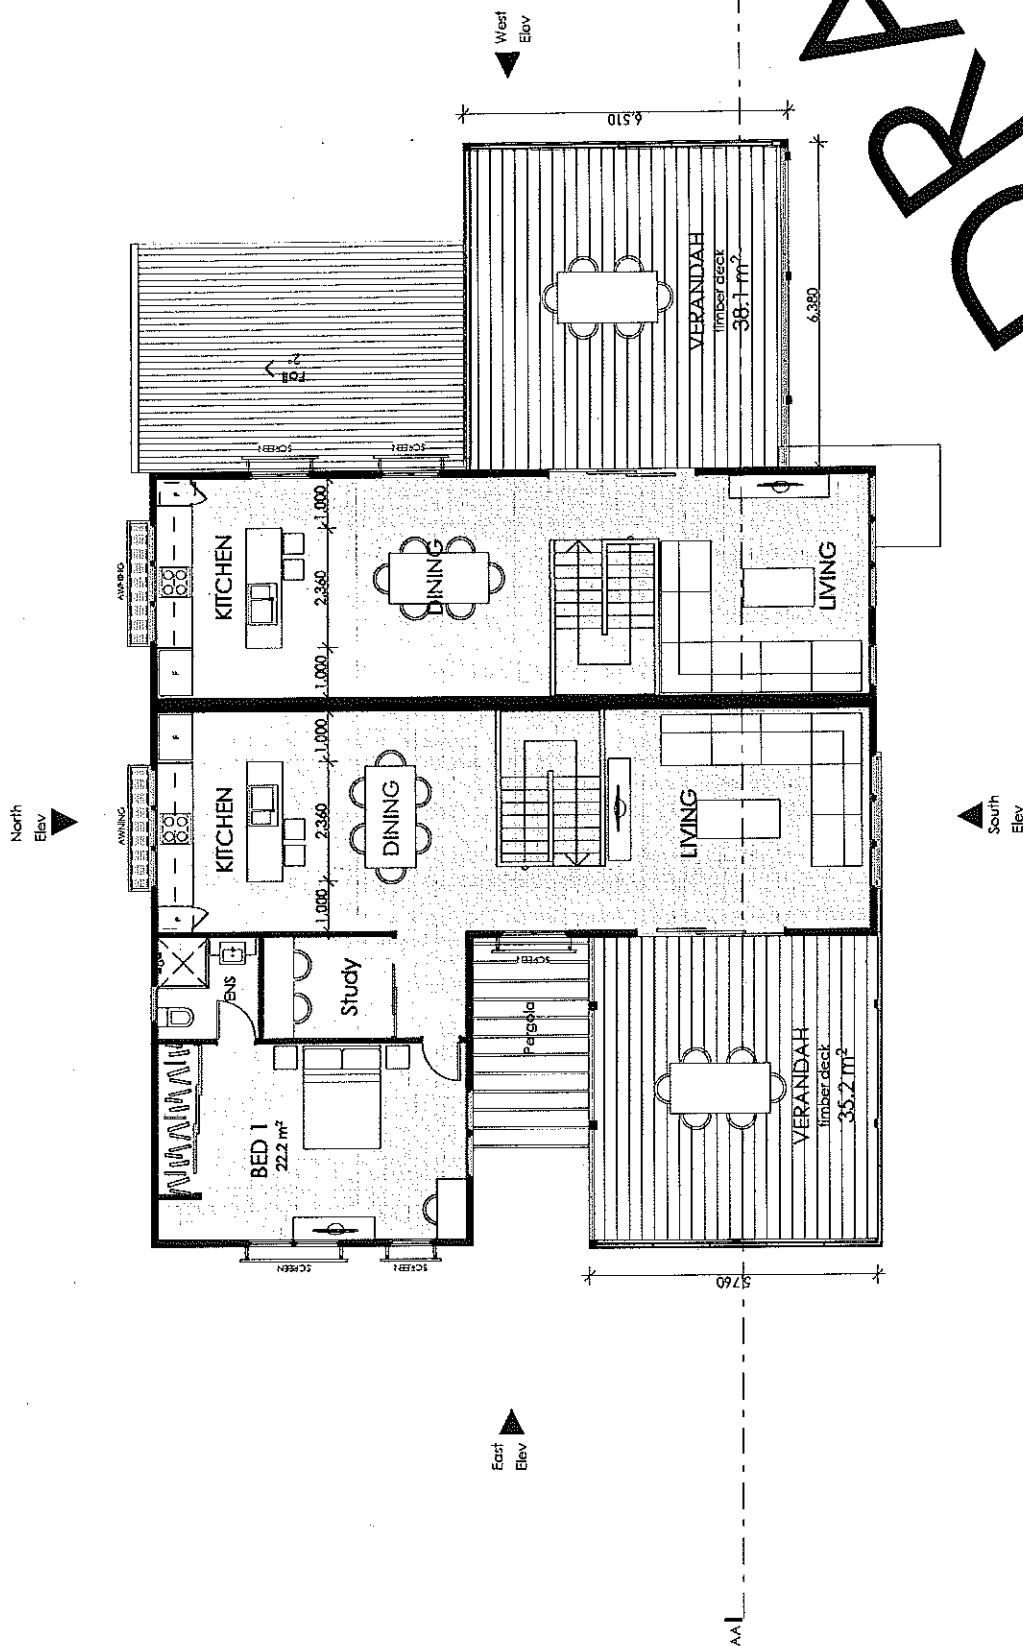

© dko Architecture Pty Ltd
All rights reserved. No part of this document may be reproduced or otherwise used without written permission of dko Architecture.

Rev.	Issue	Date
D	Draft Issue to Client	14/05/10
C	Draft Issue to Client	12/05/10
B	Amendments	06/05/10
A	Preliminary	05/05/10

Author:
dko Architecture (new south wales) pty ltd
C19/28-28 Macarthur St, Ultimo
Sydney, New South Wales, 2007, AUS
T +61 2 9280 2244 / F+61 2 9280 2264
www.dko.com.au / info@dko.com.au
ACL 088 995 014



Project:
DHA Altkennels
address:
suburb:
state:
post code:


Project Number:
00000092

Drawing:
Lot 5 - Type A (m)
Division:
First Floor Plan
Scale: 1:100
Date: 14/05/2010
500/03

D

59.

North
Elev

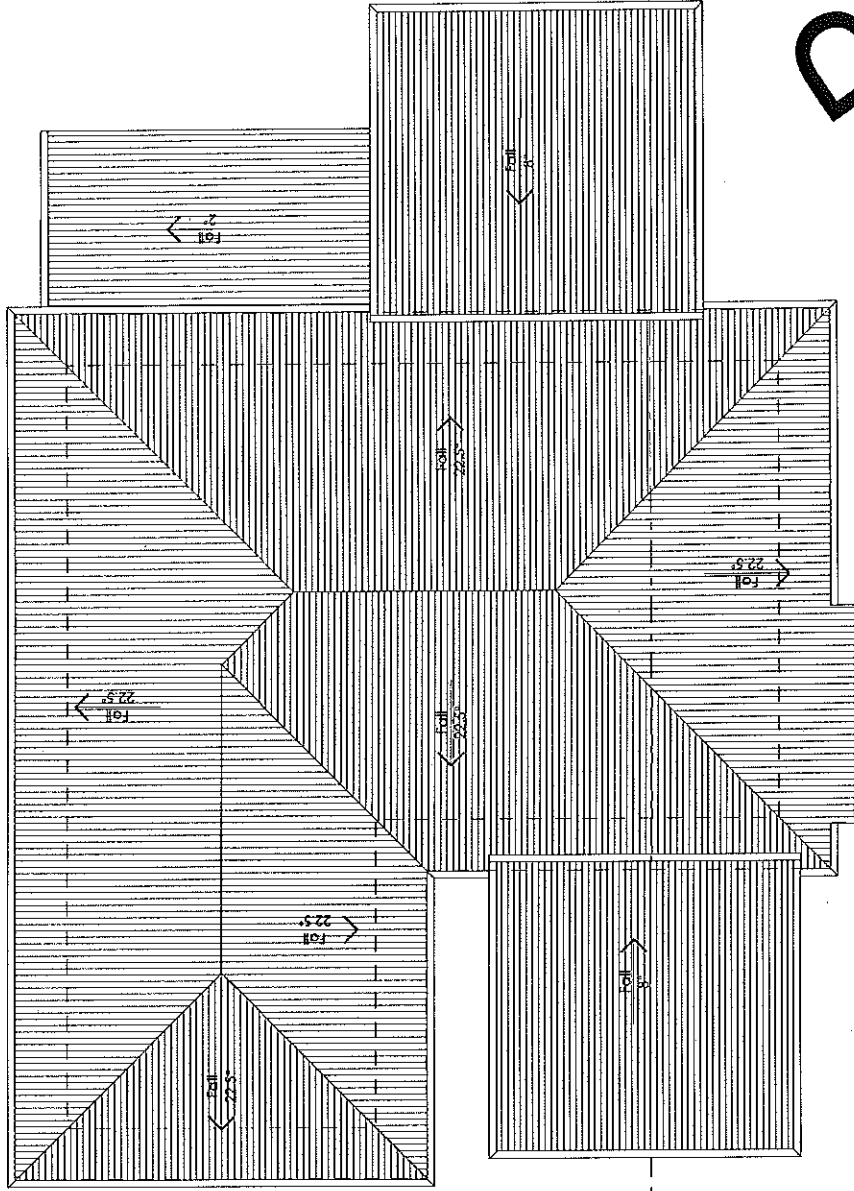

East
Elev

West
Elev

AA

BB

DRAFT



© dko architecture Pty Ltd
All rights reserved. No part of this drawing may be
reproduced or otherwise used without written permission of dko
Architecture.

Rev.	Issue	Date
D	Draft Issue to Client	14/05/10
C	Draft Issue to Client	12/05/10
B	Amendments	06/05/10
A	Preliminary	05/05/10

Architect
dko architecture (new south wales) Pty Ltd
Cnr 18-18 Macarthur St. Ultimo
Sydney, New South Wales, 2007, AUS
T +61 2 9280 2244 / F+61 2 9280 2254
www.dko.com.au / info@dko.com.au
ACR: e08 899 014

Client Details
DHA



Project
DHA Altkemvle
address
suburb
state
postcode

Project Number
00000592

Drawing
Lot 5 - Type A (m)
Drawing
Roof Plan
Scale 1:100
Date 14/05/2010
500/04

D

61

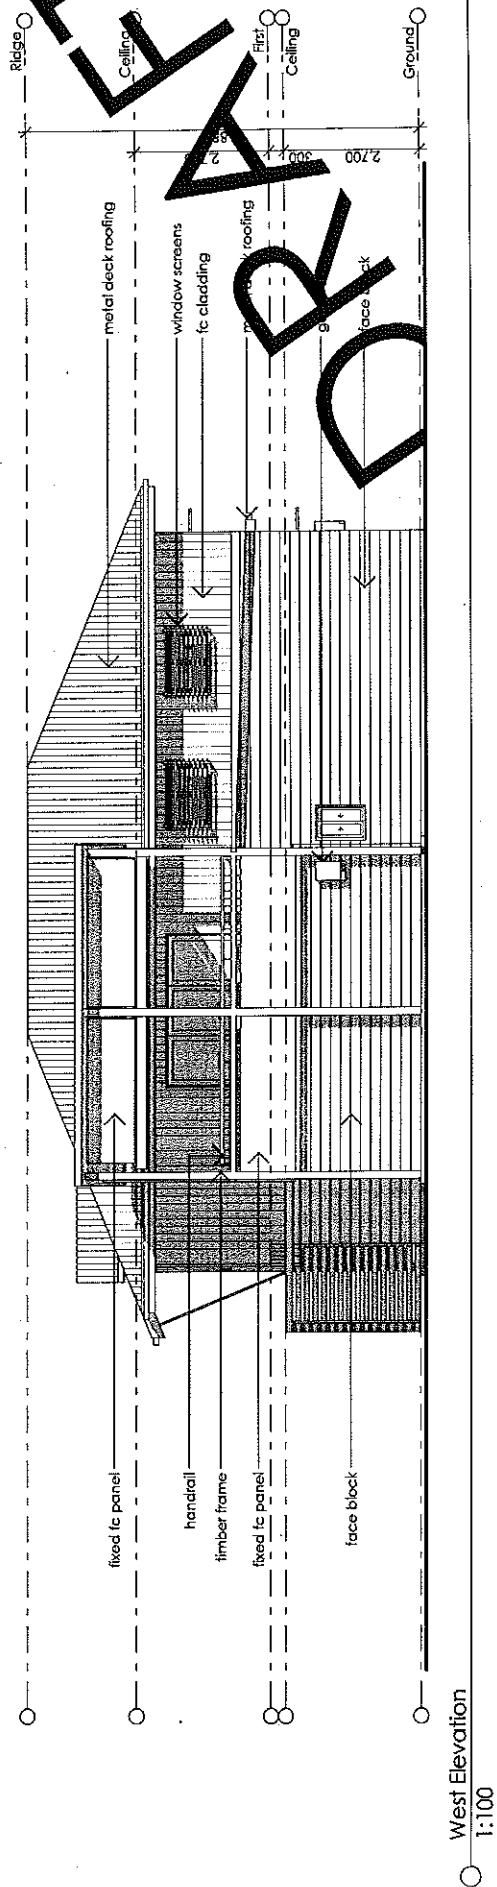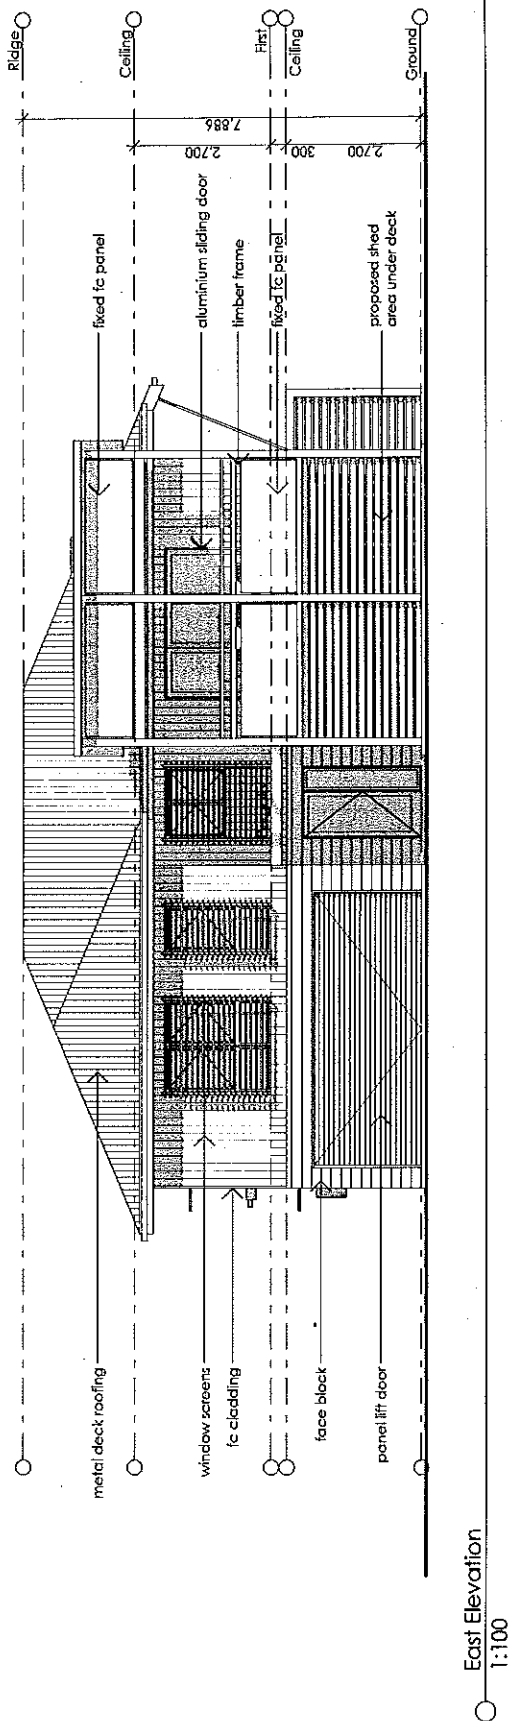

dko

© dko Architecture Pty Ltd
All rights reserved. No part of this drawing may be reproduced or otherwise dealt with without written permission of dko Architecture.

Architect
dko Architecture (new south wales) Pty Ltd
C/o 95-98 Macarthur St, Ultimo
Sydney, New South Wales, 2007, AUS
T +61 2 9280 2244 / F +61 2 9280 2264
www.dko.com.au / info@dko.com.au
ACH: 088 895 014

Client Details
DMA


Project
DMA Alkenvale
address
suburb
state
post code

Project Number
00000292

Drawing
Lot 5 - Type A (m)
East/West Elevations
Scale 1:100
Date 14/05/2010

500/06

Rev.	Issue	Date
D	Draft Issue to Client	14/05/10
C	Draft Issue to Client	12/05/10
B	Amendments	06/05/10
A	Preliminary	05/05/10

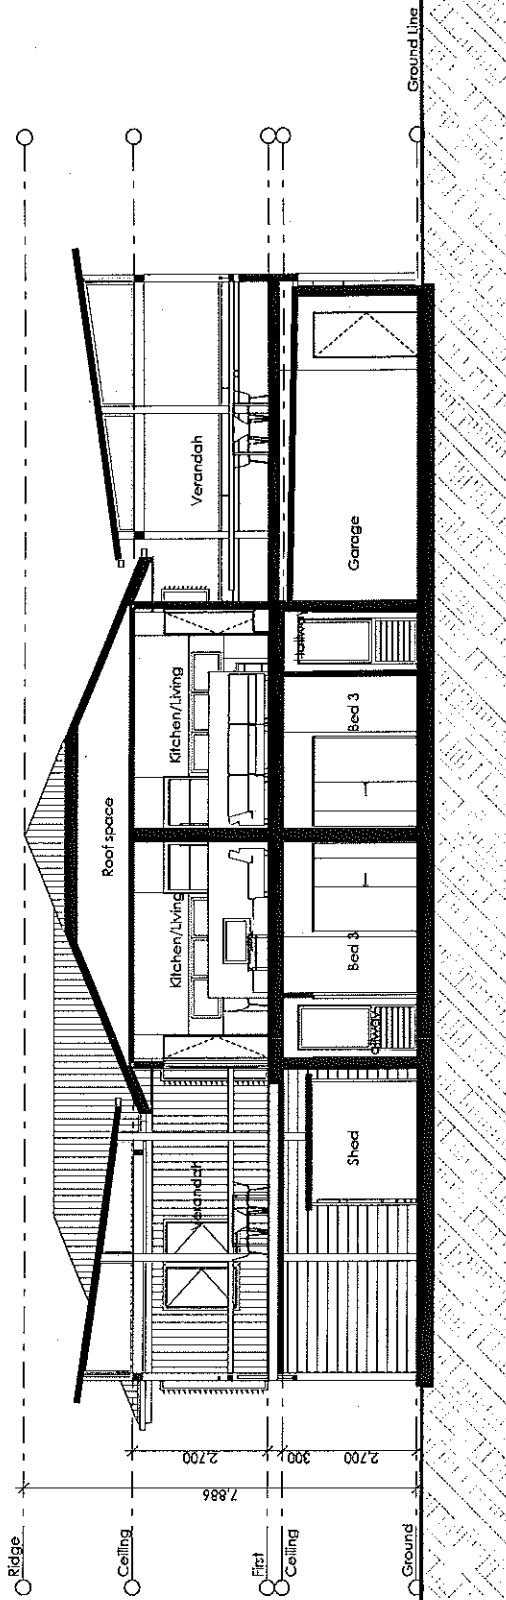

Section AA
1:100



© dfo Architecture Pty Ltd
Except as allowed under copyright act, no part of this drawing may be
reproduced or otherwise dealt with without written permission of dfo
Architecture.

Rev.	Issue	Date
D	Draft Issue to Client	14/05/10
C	Draft Issue to Client	12/05/10
B	Amendments	06/05/10
A	Preliminary	05/05/10

Architect
dfo Architecture (new south wales) Pty Ltd
C/9/38-48 Macarthur St, Ultimo
Sydney, New South Wales, 2007, AUS
T+61 2 9286 2244 / F+61 2 9286 2264
www.dfo.com.au / info@dfo.com.au
ACN: 085 895 914


Client Details
DHA
Project
DHA Alkentvale
address
suburb
state
post code

Project Number
00010922

Drawing
Lot 5 - Type A (m)
Section AA
Scale 1:100
Date 14/05/2010
500/07

D

63.

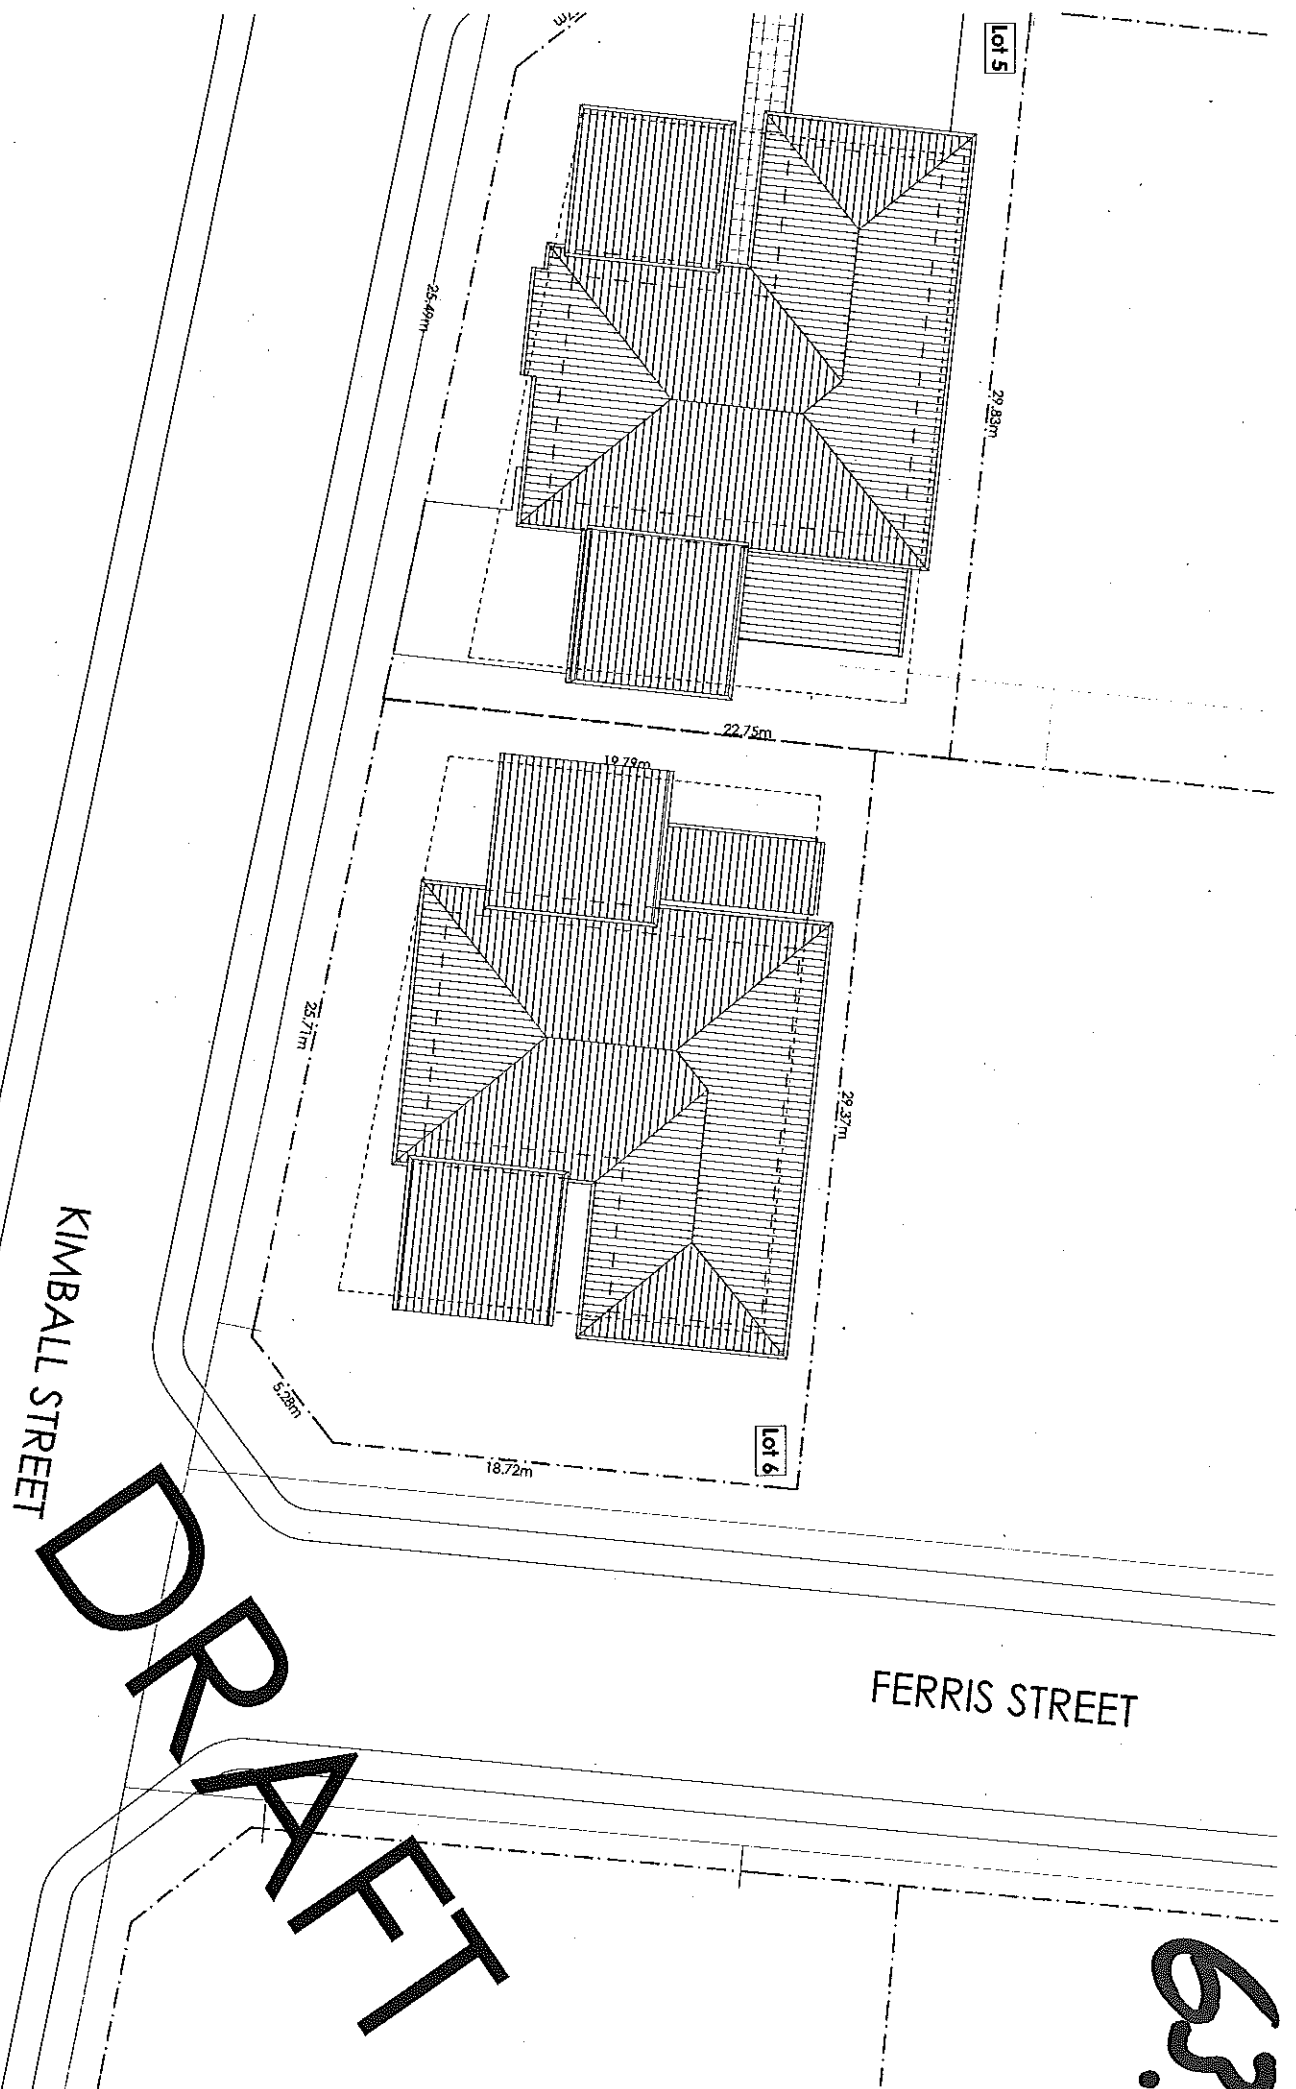

KIMBALL STREET

FERRIS STREET

DRAFT

Lot 5

Lot 6



© dko architecture Pty Ltd
Except as allowed under copyright act, no part of this drawing may be
reproduced or otherwise dealt with without written permission of dko
Architecture

Rev.	Issue	Date
C	Draft Issue to Client	12/05/10
B	Amendments	06/05/10
A	Preliminary	05/05/10

Architect
dko architecture (new south wales) Pty Ltd
G/9/38-48 Macarthur St, Ultimo
Sydney, New South Wales, 2007, AUS
T +61 2 9280 2244 / F +61 2 9280 2264
www.dko.com.au / info@dko.com.au
ACLI: 088 895 614



Client Details
DKA
Project
DKA Alkenrele
address
suburb
state
post code

Project Number
0000000000

Drawing
Lot 6 - Type B
Drawing
Site Plan
Scale 1:200
Date 11/05/2010

500/01



Rev.	Issue	Date
C	Draft Issue to Client	12/05/10
B	Amendments	06/05/10
A	Preliminary	05/05/10

Architect:
DKO architecture (new south wales) Pty Ltd
C19/38-48 Macarthur St, Ultimo
Sydney, New South Wales, 2007, AUS
T+61 2 9280 2244 / F+61 2 9280 2264
www.dko.com.au / info@dko.com.au
ACM 088 895 014




Client Details
DATA

Project

Project Number
00010292

Lot 6 - Type B

Scale 1:100
Date 11/05/2016
500/02

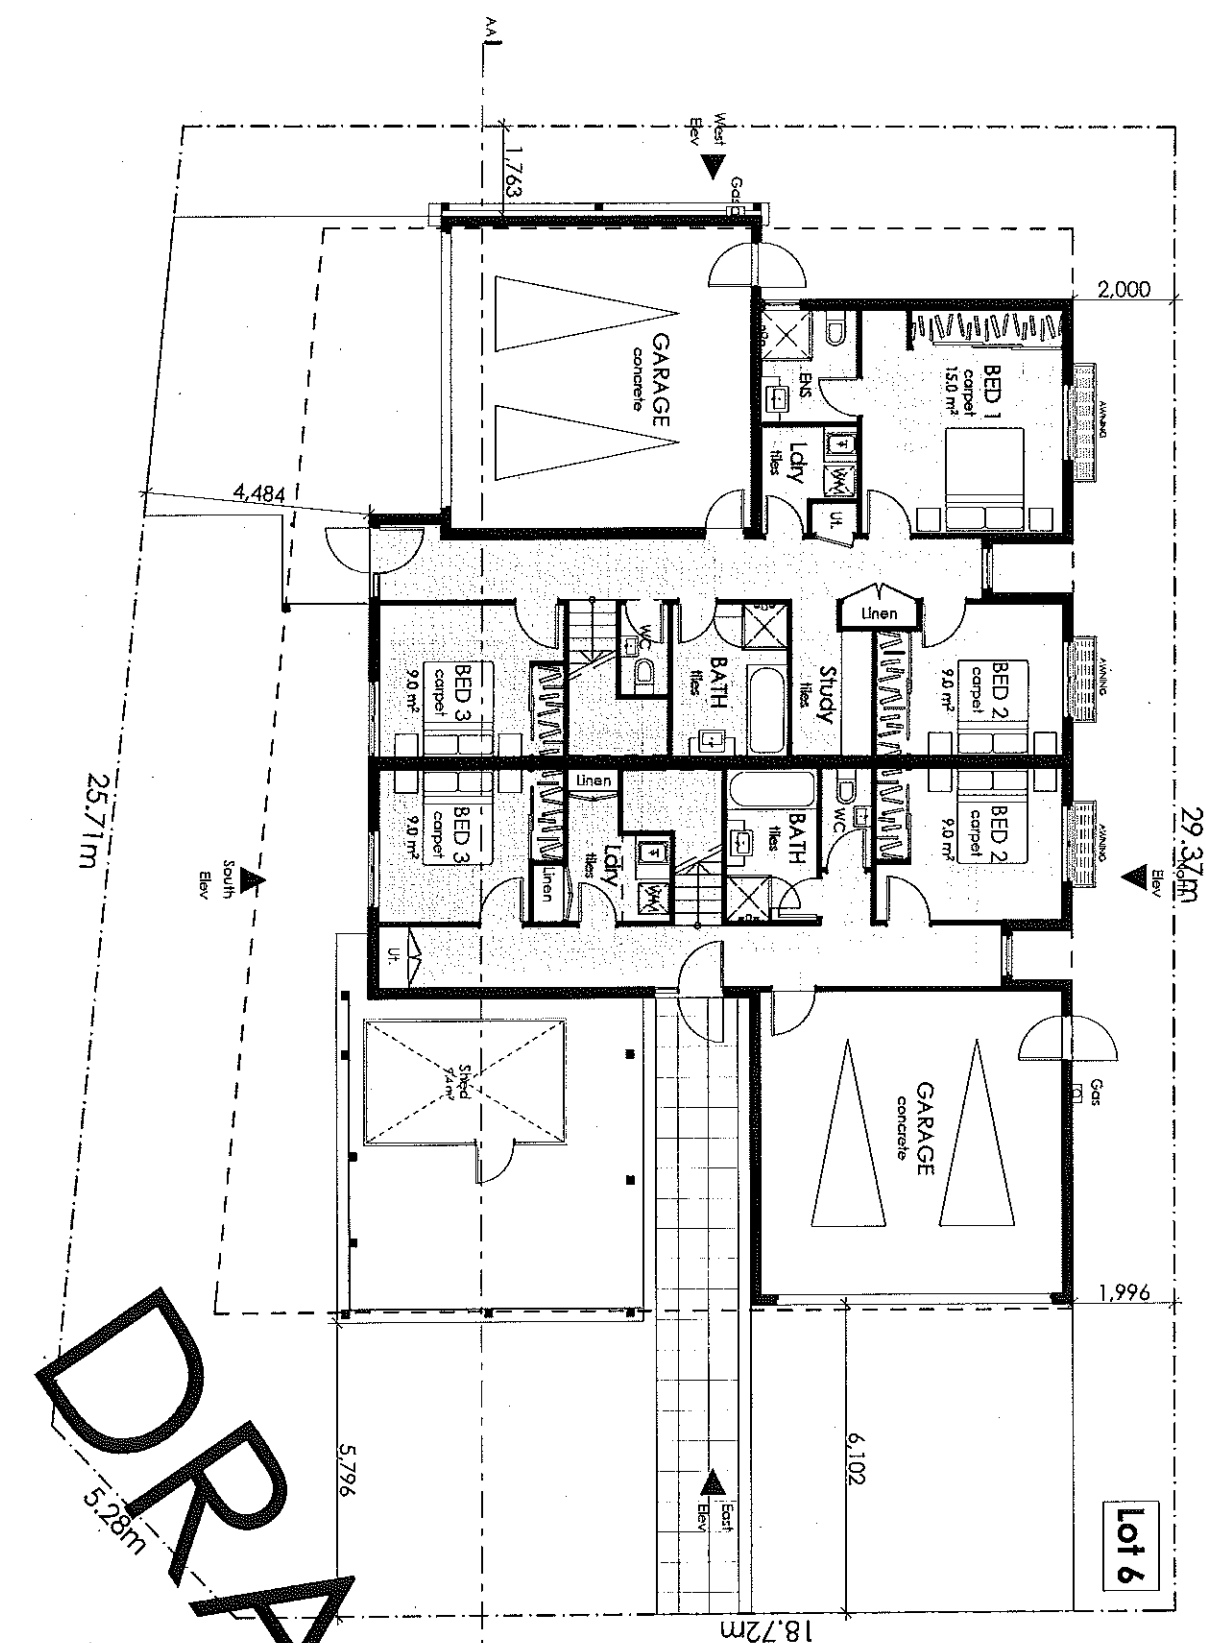

Areas	
Ground	155.5m ²
First	173.1m ²
Garage	34m ² /36.2m ²
Total (first incl garage)	328.9m ²


5.28m

5.796

AA

Areas	
Ground	155.5m ²
First	173.1m ²
Garage	36m ² /35.2

65.

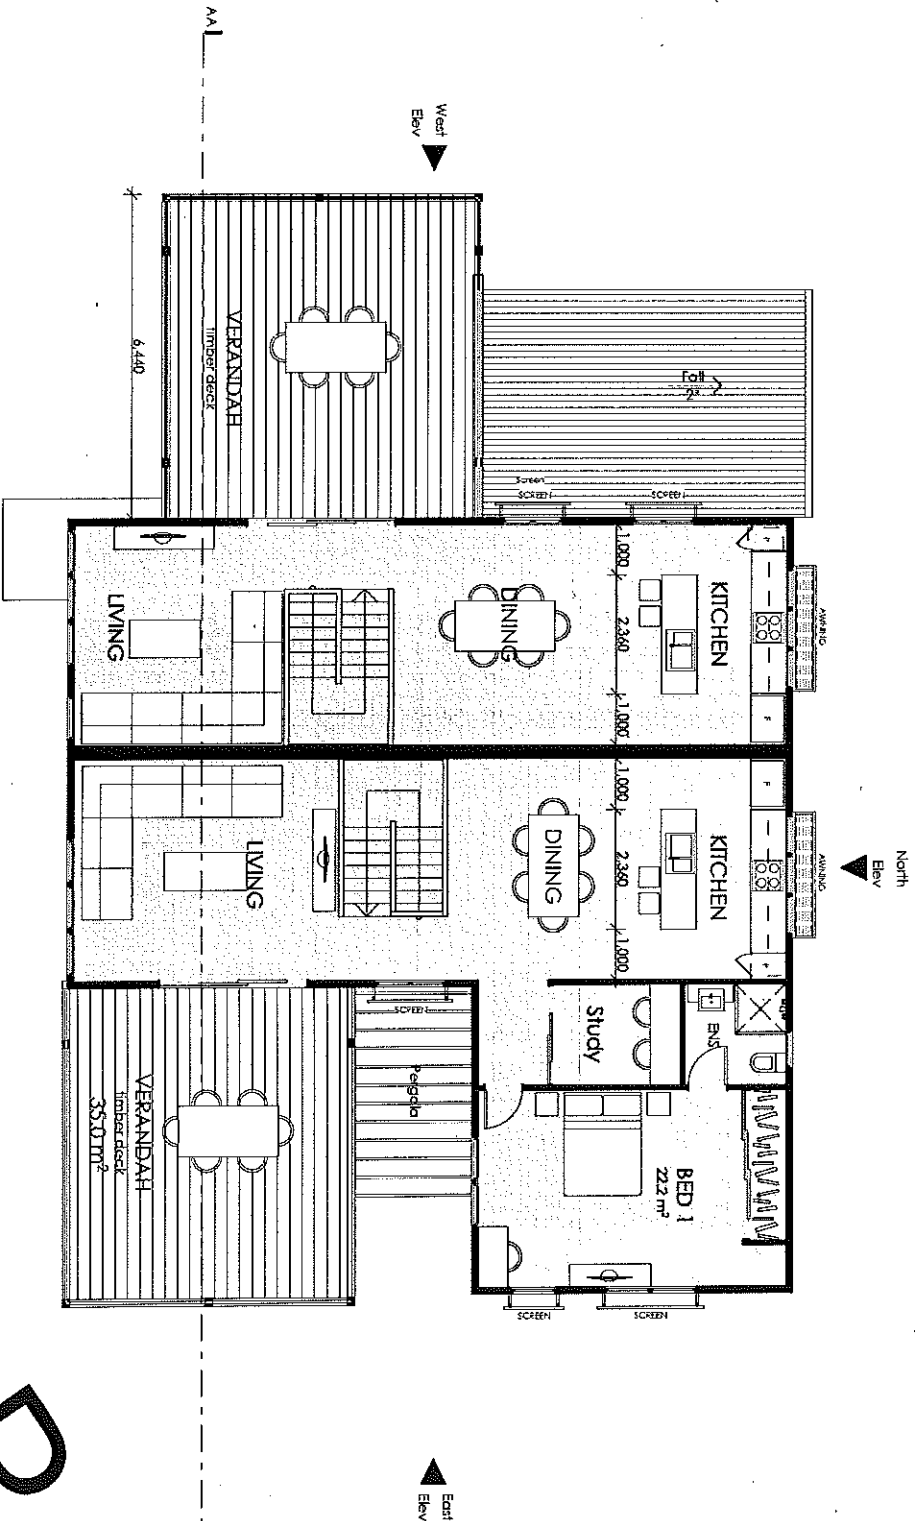

DRAFT

35.2 m²

© dko Architecture Pty Ltd
Except as allowed under copyright act, no part of this drawing may be
reproduced or transmitted in any form or by any means electronic or
mechanical, including photocopying, recording, or by any information
storage and retrieval system, without written permission of dko
Architecture.

C Draft Issue to Client
B Amendments
A Preliminary
Rev. Issue
Date 12/05/10
06/05/10
05/05/10

Architect
dko architecture (new south wales) pty ltd
C9/38-48 Macarthur St, Ultimo
Sydney, New South Wales, 2007, AUS
T +61 2 9280 2244 / F +61 2 9280 2264
www.dko.com.au / info@dko.com.au
ACN 888 895 014

Client Details
DMA

Project
DMA Aikenvale
address
site
state
post code

Project Number
00000000

Drawing
Lot 6 - Type B
First Floor Plan
Scale 1:100
Date 11/05/2010
500/03

C



Rev.	Issue	Date
C	Draft Issue to Client	12/05/10
B	Amendments	06/05/10
A	Preliminary	05/05/10


Architect:
dko architecture (new south wales) ply ltd
C19/36-68 MacArthur St, Ultimo
Sydney, New South Wales, 2007 AUS
T+61 2 9280 2244 / F+61 2 9280 2264
www.dko.com.au / info@dko.com.au
ACN: 088 895 014




Project:
DNA Alkentrals

Project Number
00010292


Drawing
Lot 6 - Type B
Drawing
Roof Plan
Scale 1/100
Date 11/05/2010
500/04

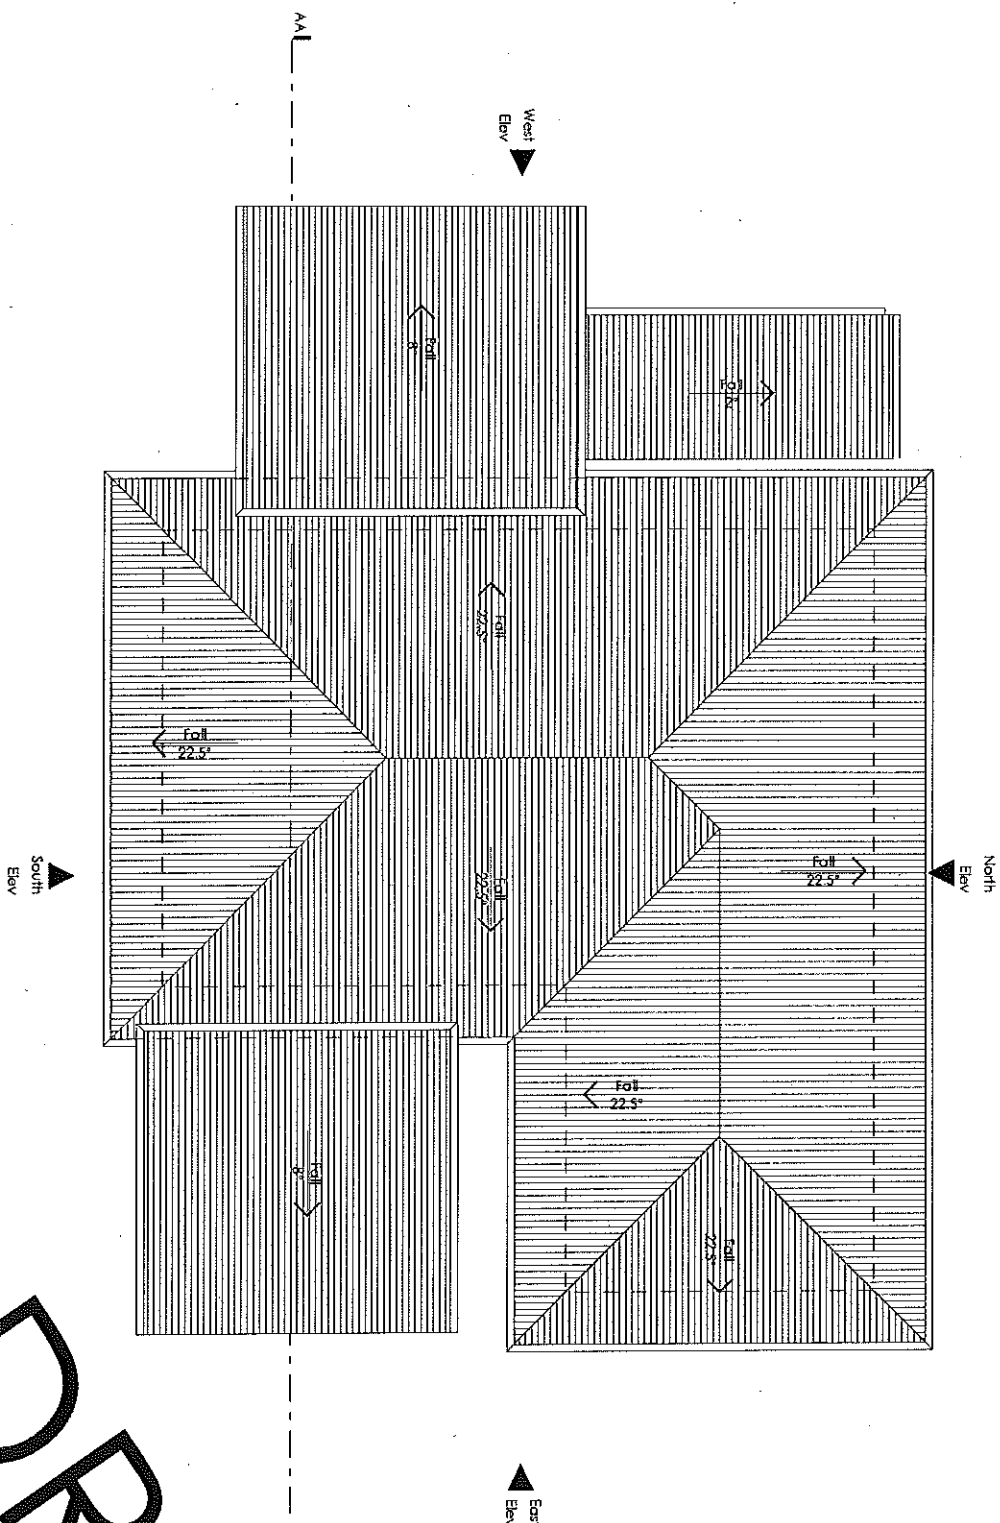

DRAFT

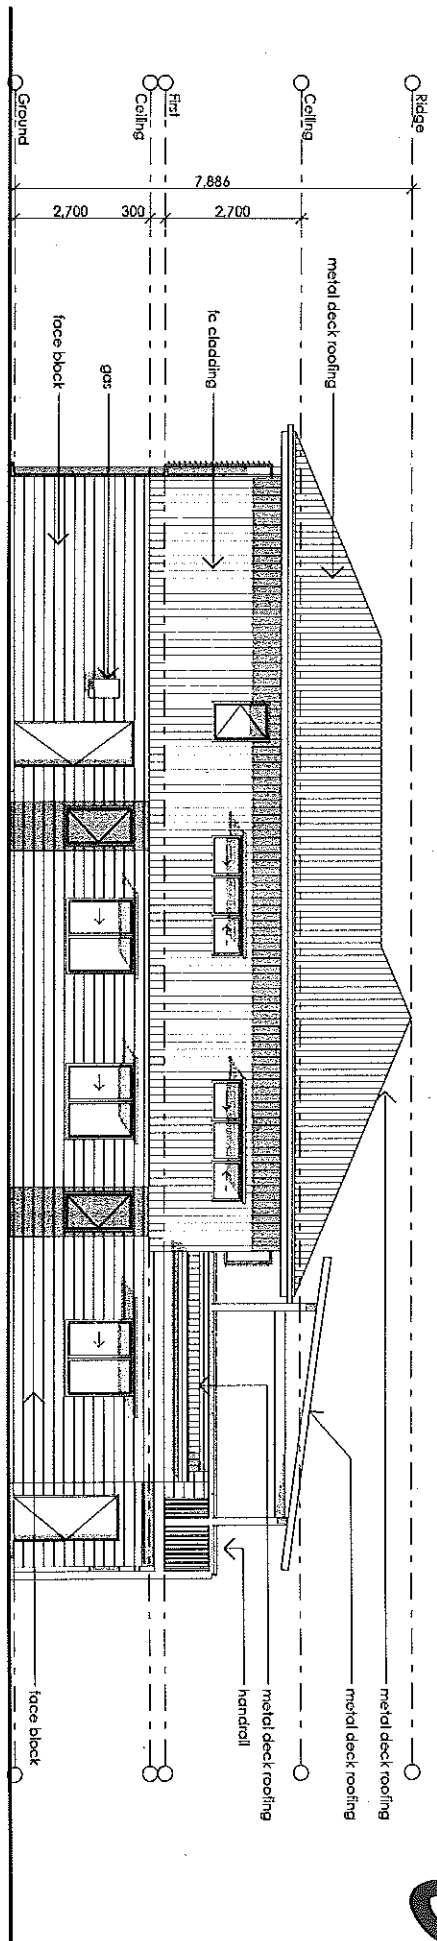

North Elevation
1:100

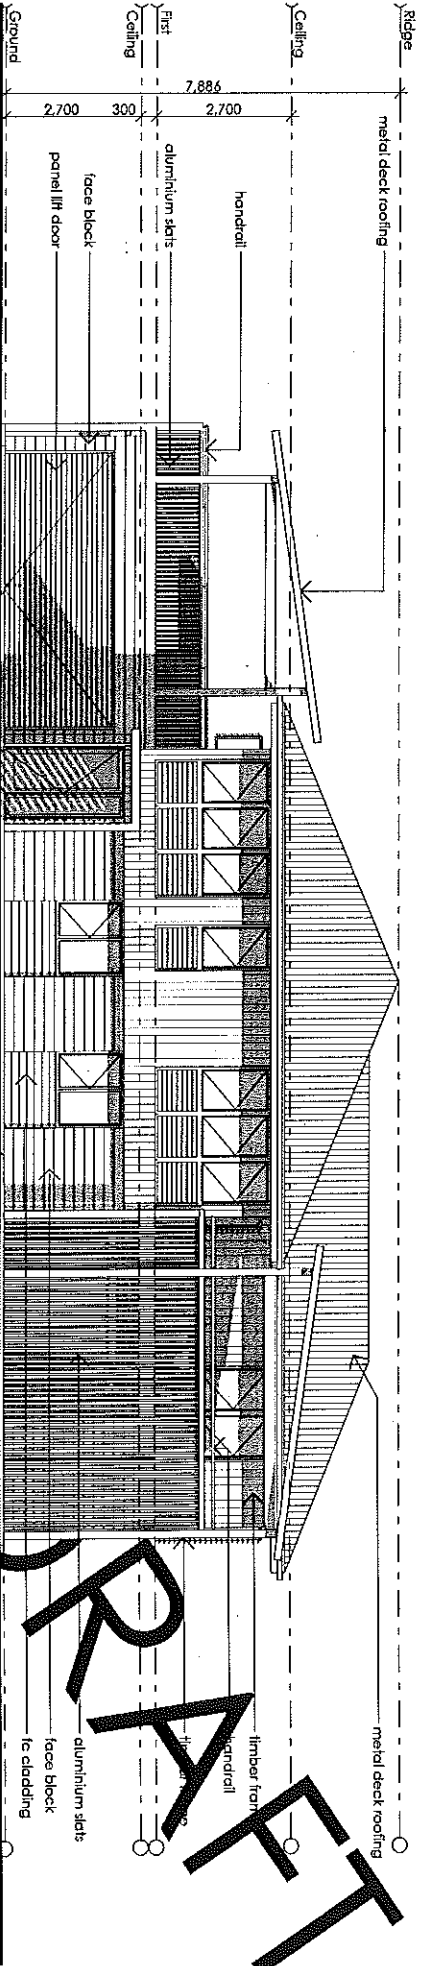

South Elevation
1:100

dko

© dko architecture Pty Ltd
Except as allowed under copyright act, no part of this drawing may be
reproduced or otherwise dealt with without written permission of dko
Architecture

Rev. Issue
C Draft Issue to Client
B Amendments
A Preliminary
12/05/10
06/05/10
05/05/10
Date

Architect
dko architecture (new south wales) Pty Ltd
C/19/38-48 Macarthur St, Ultimo
Sydney, New South Wales, 2007, AUS
T +61 2 9280 2244 / F +61 2 9280 2264
www.dko.com.au / info@dko.com.au
ACN 088 895 914

Client Details
DKA

Project
DKA Altimare
address
suburb
state
postcode

Project Number
00000000

Drawing
Lot 6 - Type B
Drawing
North/South Elevations
Scale 1:100
Date 11/06/2010
500/05

East Elevation
1:100

1:100



West Elevation
1:100

1:100

Rev.	Issue	Date
C	Draft Issue to Client	12/05/10
B	Amendments	06/05/10
A	Preliminary	05/05/10

Architect:
diko architecture (new south wales) Pty Ltd
C/9-38-48 Macartthur St, Ultimo
Sydney, New South Wales, 2007, AUS
T+61 2 9280 2244 / F+61 2 9280 2264
www.diko.com.au / info@diko.com.au
ACN: 098 895 014

Client Details
DNA

Project
DHA Aitkenvale

Project Number
00010292


Drawing:
Lot 6 - Type B

East/West Elevations

Scale 1:100
Date 11/05/2010

500/06

69.

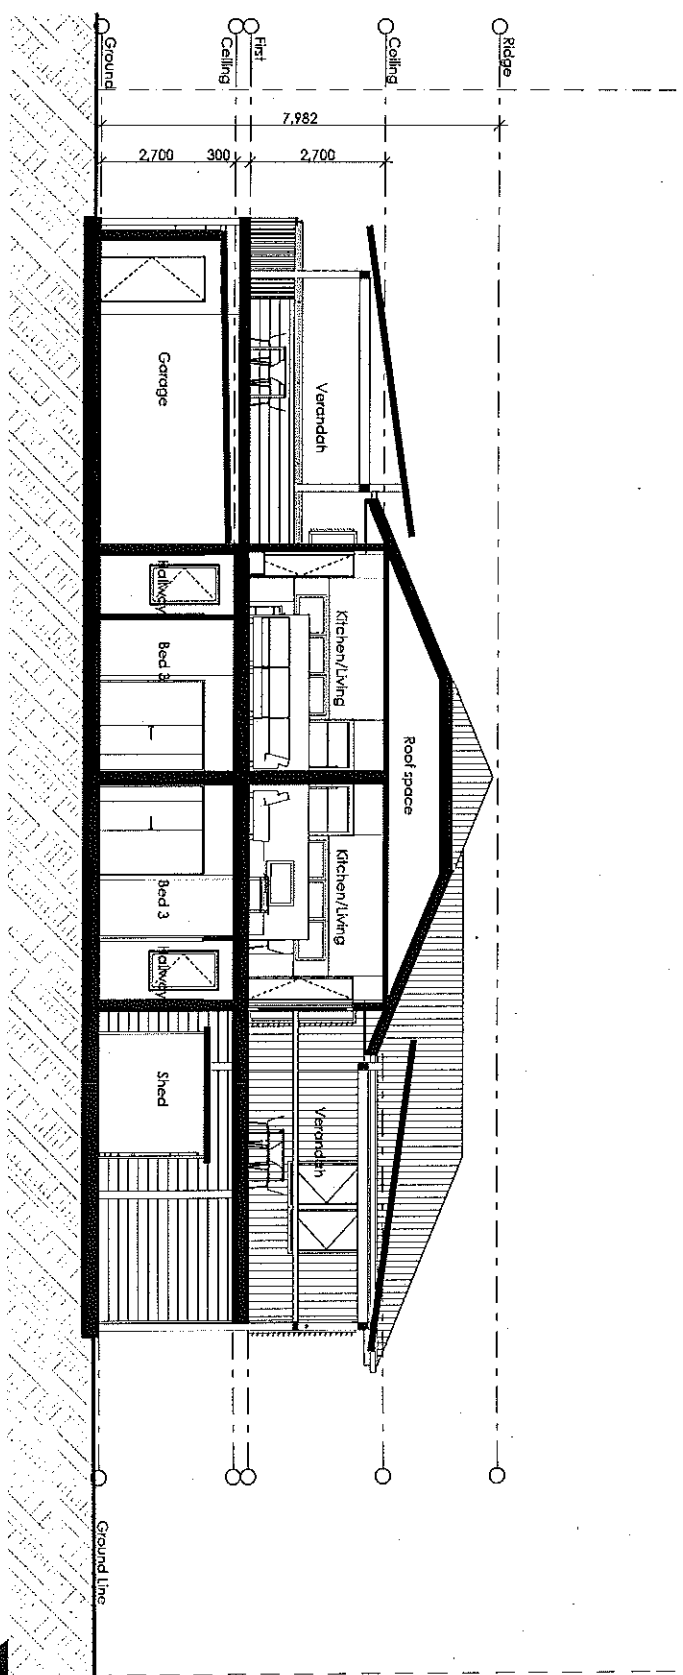

Section AA
1:100

DRAFT



© dko architecture Pty Ltd
Excerpt as allowed under copyright act, no part of this drawing may be
reproduced or otherwise used without written permission of dko
Architecture.

C	Draft Issue to Client	12/05/10
B	Amendments	06/05/10
A	Preliminary	05/05/10
Rev.	Issue	

Architect
DKO architecture (new south wales) Pty Ltd
C/9/38-48 Macarthur St, Ultimo
Sydney, New South Wales, 2007, AU5
T +61 2 9280 2244 / F +61 2 9280 2264
www.dko.com.au / info@dko.com.au
ACU 088 899 014

Client Details
DKA

Project
DKA Alkermale
address
suburb
state
postcode

Project Number
00000392

Drawing
Lot 6 - Type B
Section AA
Scale: 1/50
Date: 11/06/2010
500/07

